


W. 610B

W. 610B

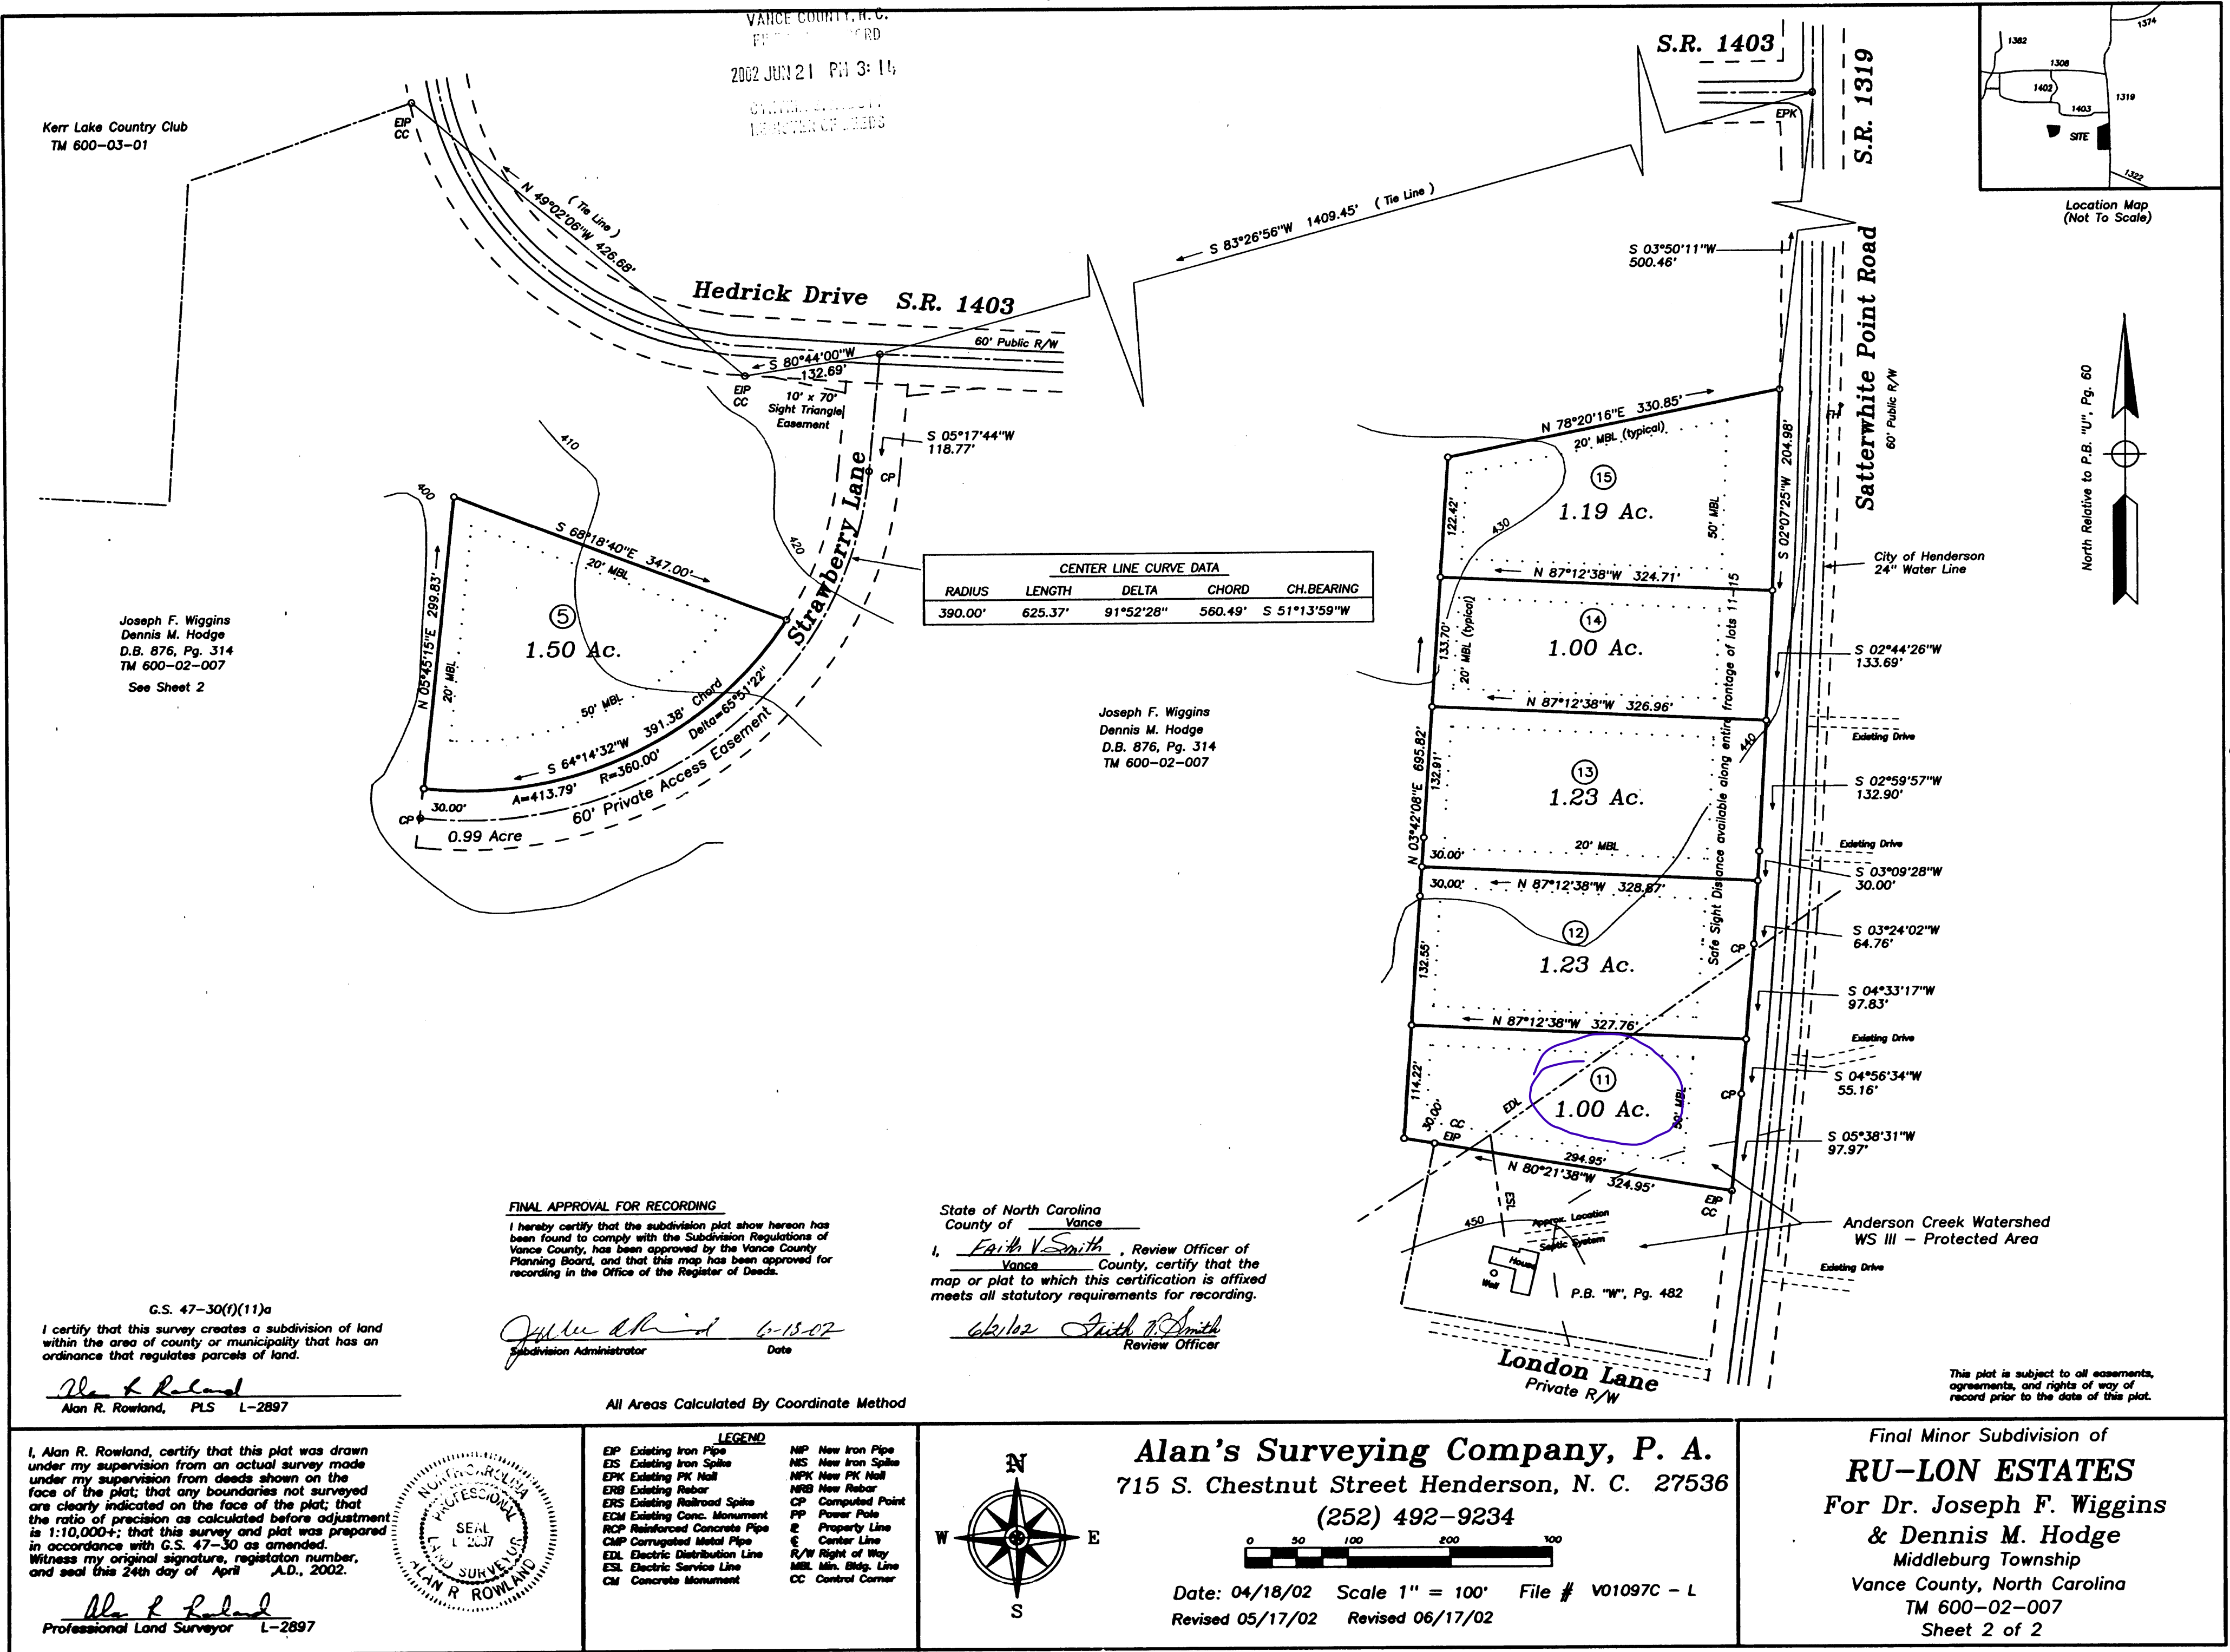

Kerr Lake Country Club
TM 600-03-01

Joseph F. Wiggins
Dennis M. Hodge
D.B. 876, Pg. 314
TM 600-02-007
See Sheet 2

Joseph F. Wiggins
Dennis M. Hodge
D.B. 876, Pg. 314
TM 600-02-007


FINAL APPROVAL FOR RECORDING
I hereby certify that the subdivision plat show hereon has been found to comply with the Subdivision Regulations of Vance County, has been approved by the Vance County Planning Board, and that this map has been approved for recording in the Office of the Register of Deeds.
Julie Smith 6-15-02
Subdivision Administrator Date

State of North Carolina
County of Vance
I, *Faith V. Smith*, Review Officer of Vance County, certify that the map or plat to which this certification is affixed meets all statutory requirements for recording.
6/15/02 Faith V. Smith
Review Officer


G.S. 47-30(f)(11)a
I certify that this survey creates a subdivision of land within the area of county or municipality that has an ordinance that regulates parcels of land.
Alan R. Rowland
Alan R. Rowland, PLS L-2897

All Areas Calculated By Coordinate Method

I, Alan R. Rowland, certify that this plat was drawn under my supervision from an actual survey made under my supervision from deeds shown on the face of the plat; that any boundaries not surveyed are clearly indicated on the face of the plat; that the ratio of precision as calculated before adjustment is 1:10,000+; that this survey and plat was prepared in accordance with G.S. 47-30 as amended. Witness my original signature, registration number, and seal this 24th day of April, A.D., 2002.
Alan R. Rowland
Professional Land Surveyor L-2897

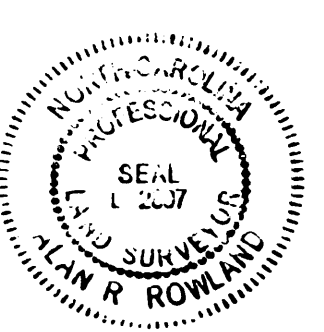

- LEGEND**
- EP Existing Iron Pipe
 - ES Existing Iron Spike
 - EPK Existing PK Nail
 - ERB Existing Rebar
 - ERS Existing Railroad Spike
 - EDM Existing Conc. Monument
 - RCP Reinforced Concrete Pipe
 - CMP Corrugated Metal Pipe
 - EDL Electric Distribution Line
 - ESL Electric Service Line
 - CM Concrete Monument
 - NIP New Iron Pipe
 - NIS New Iron Spike
 - NPK New PK Nail
 - NRB New Rebar
 - CP Computed Point
 - PP Power Pole
 - E Property Line
 - CL Center Line
 - R/W Right of Way
 - MBL Min. Bldg. Line
 - CC Control Corner

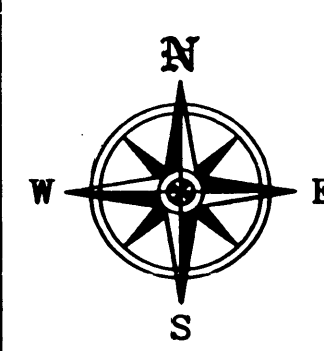

Alan's Surveying Company, P. A.
715 S. Chestnut Street Henderson, N. C. 27536
(252) 492-9234
Date: 04/18/02 Scale 1" = 100' File # V01097C - L
Revised 05/17/02 Revised 06/17/02

Final Minor Subdivision of
RU-LON ESTATES
For Dr. Joseph F. Wiggins
& Dennis M. Hodge
Middleburg Township
Vance County, North Carolina
TM 600-02-007
Sheet 2 of 2