


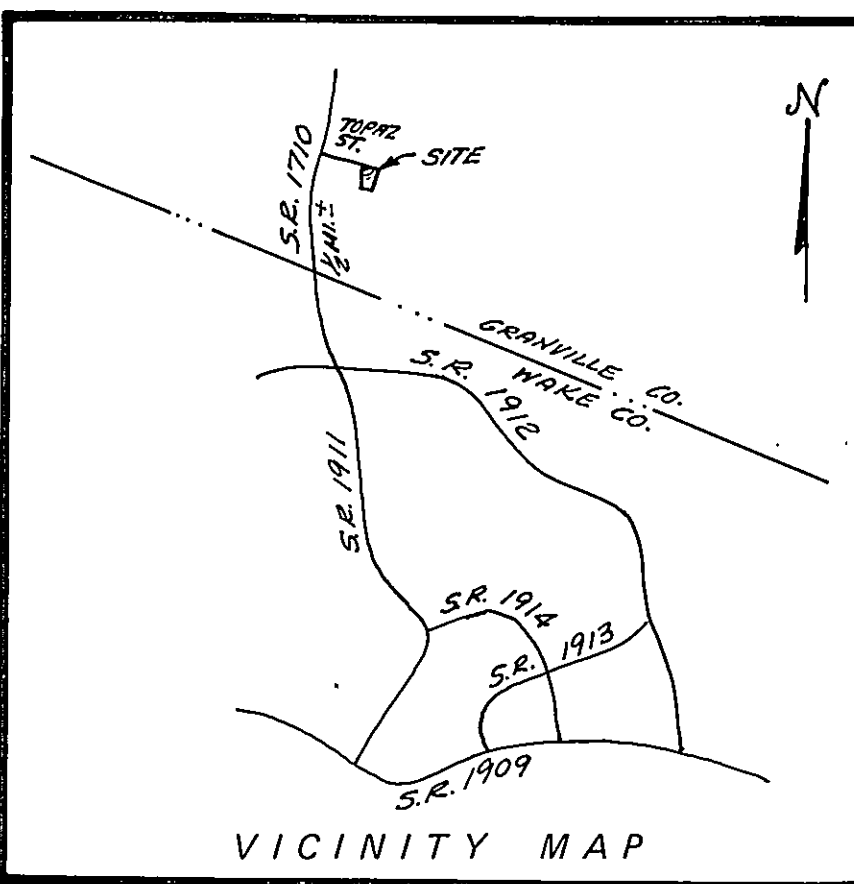

RE-SUBDIVISION of LOTS 11, 12, & 13
"WOODSTONE SUBIDIVISION"
B.O.M. 10, P. 49

NOTE: IRON PIPES PLACED AT ALL CORNERS.
ALL LOTS 40,000 SQ. FT. MINIMUM.

- LEGEND**
- Lines Surveyed
 - - - Lines Not Surveyed
 - EIP - - - Existing Iron Pipe Control Corner
 - ECM - - - Existing Concrete Monument
 - NIP - - - New Iron Pipe
 - PKN - - - P K Nail
 - DMD - - - Double Meridian Distance
 - R/W - - - Right of Way
 - DB - - - Deed Book
 - CM - - - Concrete Monument
 - ELS - - - Existing Lightwood Stake

NORTH CAROLINA
WAYNE COUNTY


I, IRVIN A. STATON, certify that this plat was drawn under my supervision from (an actual survey made under my supervision) (deed description recorded in Book _____, page _____, etc.) (other), that the ratio of precision as calculated by latitude and departures is 1/ 15,000+, that the boundaries not surveyed are shown as broken lines plotted from information found in Book _____, page _____; that this plat was prepared in accordance with G. S. 47-30 as amended. Witness my original signature, registration number and seal this 17 day of DEC., A.D., 1986.



Irvin A. Staton
Surveyor
L-1295
Registration Number

NORTH CAROLINA
WAYNE COUNTY

I, a Notary Public of the County and State aforesaid, certify that IRVIN A. STATON, a registered land surveyor, personally appeared before me this day and acknowledged the execution of the foregoing instrument. Witness my hand and official stamp or seal, this 17 day of DEC., 1986.

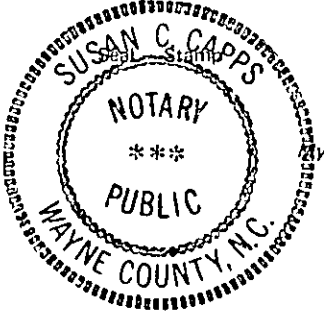


Susan C. Capps (Staton)
Notary Public
My Commission expires 4-8-1991

NORTH CAROLINA
Granville COUNTY

I, Wayne County, NC, certify that the foregoing certificate of Susan C. Capps (Staton), Notary Public, is certified to be correct. This instrument was presented for registration and recorded in Plat Book 10, page 121. This December 30, 1986 at 9:00 A. M.

Flora O. Mann By _____
Register of Deeds Assistant Reg. of Deeds

Recorded in Book of Maps _____ Vol. 10 Pg. 121

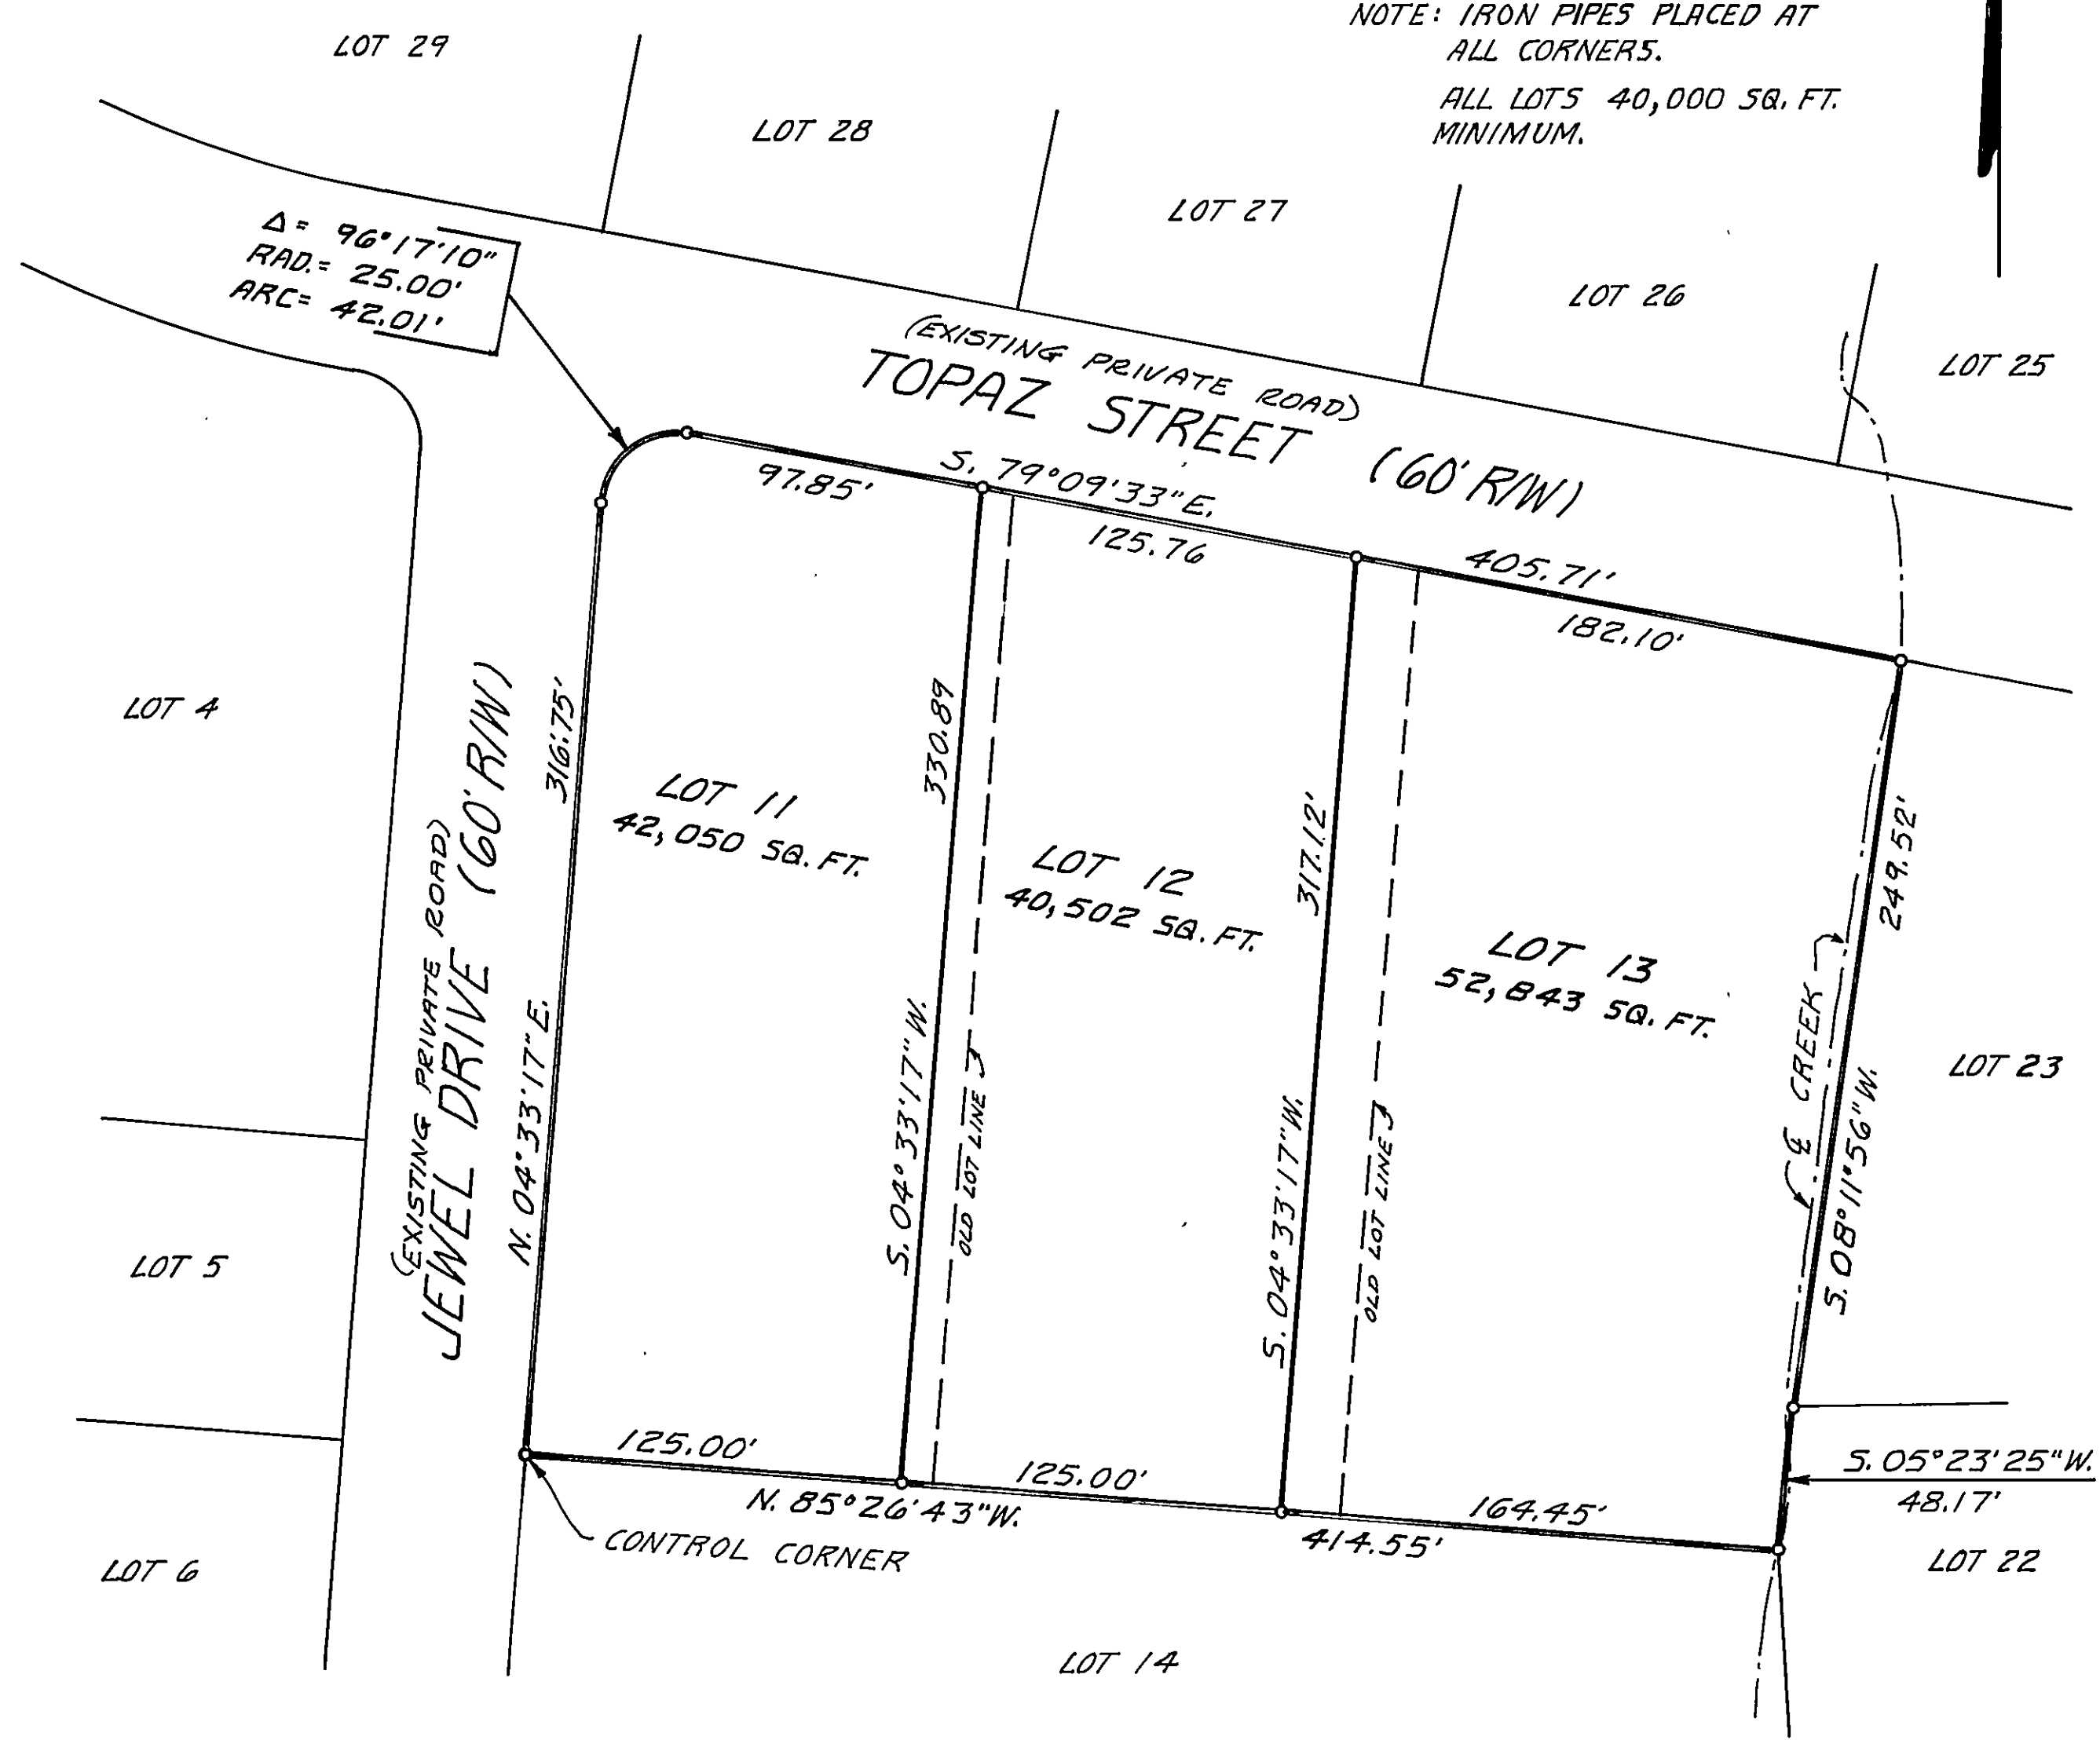

REVISIONS		PROPERTY OF		IRVIN A. STATON R.L.S.	
		JULIE WRIGHT & J.D. GOLDSTON JR.		5009-D WESTERN BLVD. RALEIGH, N.C. 27606 851-6550	
		TOWNSHIP: <u>BRASSFIELD</u>	COUNTY: <u>GRANVILLE</u>	DATE: <u>12-15-86</u>	SURVEYED BY: <u>J.A.S.</u> FIELD BOOK
		STATE: <u>NORTH CAROLINA</u>		SCALE: <u>1"=50'</u>	DRAWN BY: <u>V.D.B.</u> DRAWING NO.
		ZONE: _____	TAX MAP: _____	PARCEL: _____	CHECKED & CLOSURE BY: <u>J.A.S.</u>

