



BK 9, PG. 174

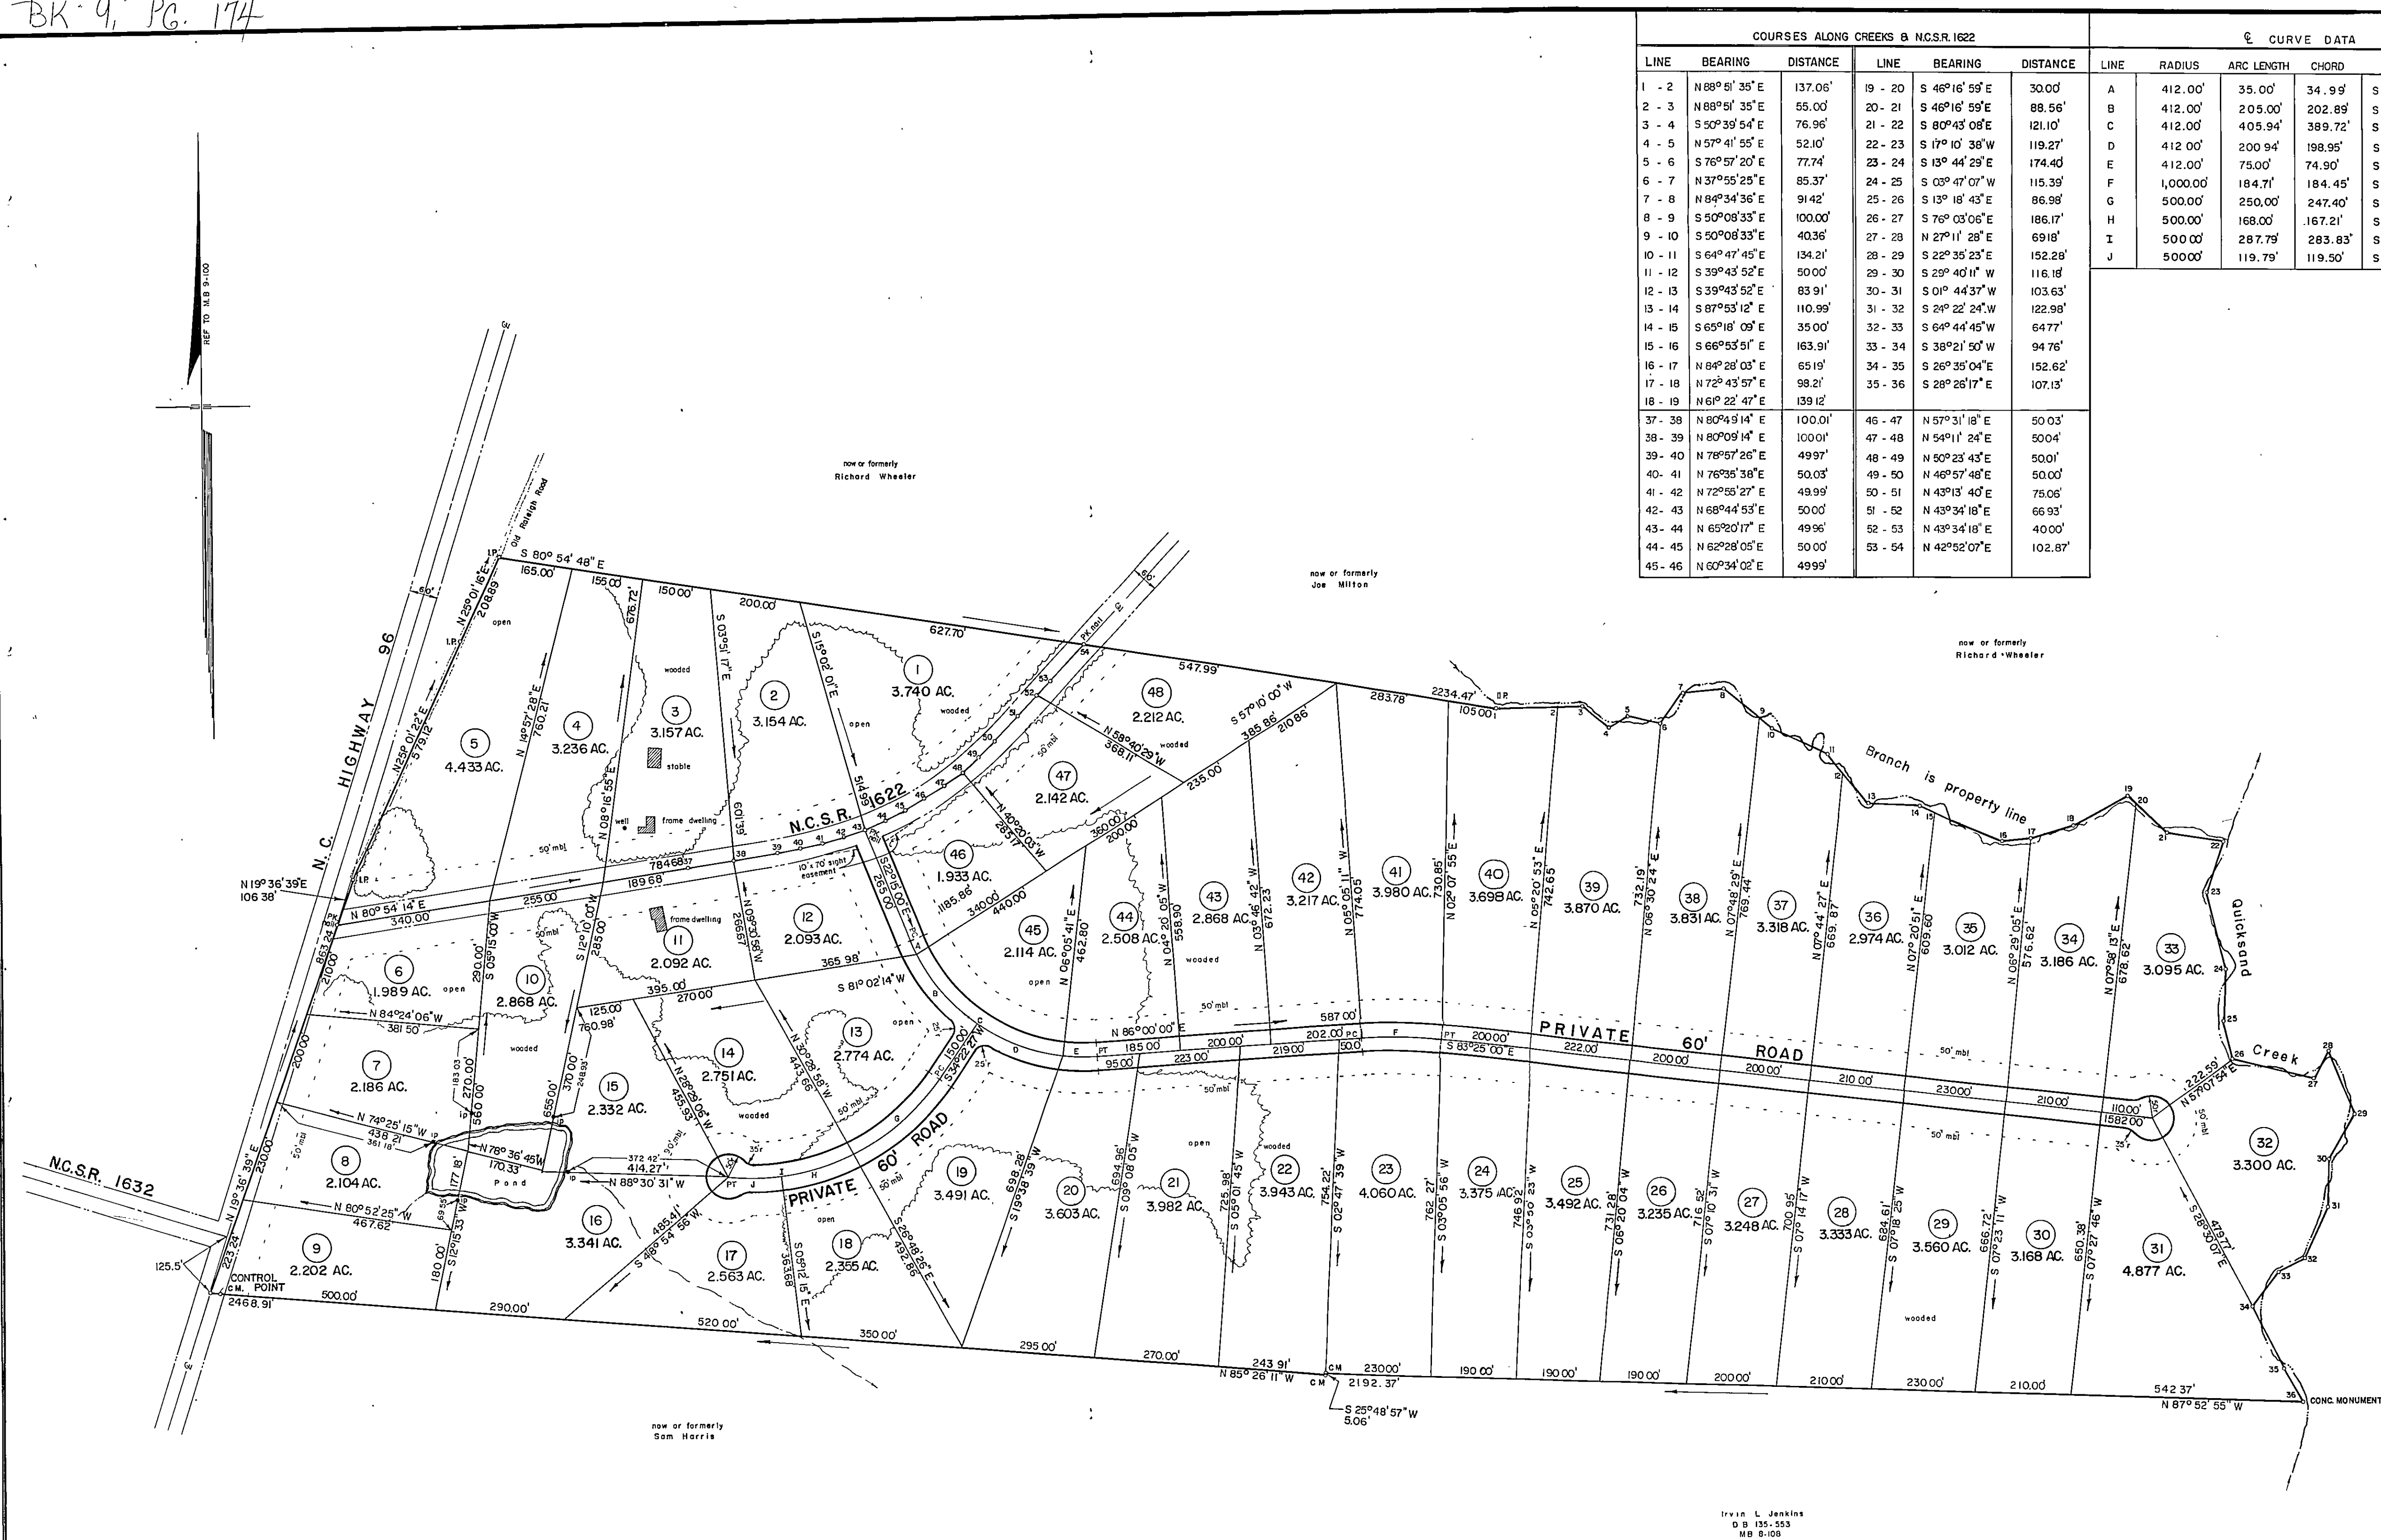


COURSES ALONG CREEKS & N.C.S.R. 1622						CURVE DATA				
LINE	BEARING	DISTANCE	LINE	BEARING	DISTANCE	LINE	RADIUS	ARC LENGTH	CHORD	CHD. BEARING
1 - 2	N 88° 51' 35" E	137.06'	19 - 20	S 46° 16' 59" E	30.00'	A	412.00'	35.00'	34.99'	S 24° 41' 01" E
2 - 3	N 88° 51' 35" E	55.00'	20 - 21	S 46° 16' 59" E	89.56'	B	412.00'	205.00'	202.89'	S 41° 22' 18" E
3 - 4	S 50° 39' 54" E	76.96'	21 - 22	S 60° 43' 08" E	121.10'	C	412.00'	405.94'	389.72'	S 55° 20' 28" E
4 - 5	S 57° 41' 55" E	52.10'	22 - 23	S 17° 10' 38" W	119.27'	D	412.00'	200.94'	198.95'	S 69° 35' 54" E
5 - 6	S 76° 57' 20" E	77.74'	23 - 24	S 13° 44' 29" E	174.40'	E	412.00'	75.00'	74.90'	S 88° 47' 08" E
6 - 7	N 37° 55' 25" E	85.37'	24 - 25	S 03° 47' 07" W	115.39'	F	1,000.00'	184.71'	184.45'	S 88° 42' 30" E
7 - 8	N 84° 34' 36" E	91.42'	25 - 26	S 13° 18' 43" E	86.98'	G	500.00'	250.00'	247.40'	S 48° 41' 53" W
8 - 9	S 50° 08' 33" E	100.00'	26 - 27	S 76° 03' 06" E	186.17'	H	500.00'	167.21'	168.00'	S 72° 38' 52" W
9 - 10	S 50° 08' 33" E	40.36'	27 - 28	N 27° 11' 28" E	69.18'	I	500.00'	287.79'	283.83'	S 79° 30' 40" W
10 - 11	S 64° 47' 45" E	134.21'	28 - 29	S 22° 35' 23" E	152.28'	J	500.00'	119.79'	119.50'	S 89° 08' 12" W
11 - 12	S 39° 43' 52" E	50.00'	29 - 30	S 29° 40' 11" W	116.18'					
12 - 13	S 39° 43' 52" E	83.91'	30 - 31	S 01° 44' 37" W	103.63'					
13 - 14	S 87° 53' 12" E	110.99'	31 - 32	S 24° 22' 24" W	122.98'					
14 - 15	S 65° 18' 09" E	35.00'	32 - 33	S 64° 44' 45" W	64.77'					
15 - 16	S 66° 53' 51" E	163.91'	33 - 34	S 38° 21' 50" W	94.76'					
16 - 17	N 84° 28' 03" E	65.19'	34 - 35	S 26° 35' 04" E	152.62'					
17 - 18	N 72° 43' 57" E	98.21'	35 - 36	S 28° 26' 17" E	107.13'					
18 - 19	N 61° 22' 47" E	139.12'								
37 - 38	N 80° 49' 14" E	100.01'	46 - 47	N 57° 31' 18" E	50.03'					
38 - 39	N 80° 09' 14" E	100.01'	47 - 48	N 54° 11' 24" E	50.04'					
39 - 40	N 78° 57' 26" E	49.97'	48 - 49	N 50° 23' 43" E	50.01'					
40 - 41	N 76° 55' 38" E	50.03'	49 - 50	N 46° 57' 48" E	50.00'					
41 - 42	N 72° 55' 27" E	49.99'	50 - 51	N 43° 13' 40" E	75.06'					
42 - 43	N 68° 44' 53" E	50.00'	51 - 52	N 43° 34' 18" E	66.93'					
43 - 44	N 65° 20' 17" E	49.96'	52 - 53	N 43° 34' 18" E	40.00'					
44 - 45	N 62° 28' 05" E	50.00'	53 - 54	N 42° 52' 07" E	102.87'					
45 - 46	N 60° 34' 02" E	49.99'								

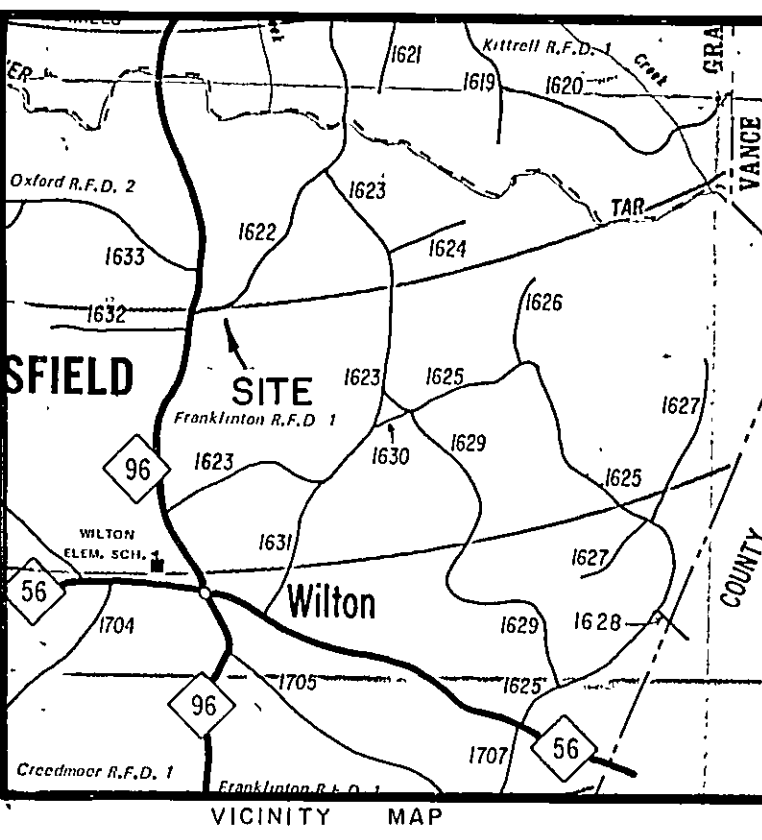

REFERENCES
D.B. 112-501, M.B. 9-100

CERTIFICATIONS
I, James M. Smith, do hereby certify that this map was drawn by me or under my supervision from an actual field survey of the lots as shown (See note 5 below) that the precision of closure is 1:5,000; that this map was drawn in accordance with G.S. 47-30 as amended. Witness my signature, registration number and seal this 27th day of August, A.D. 1984.

James M. Smith
Registered Land Surveyor L-2524

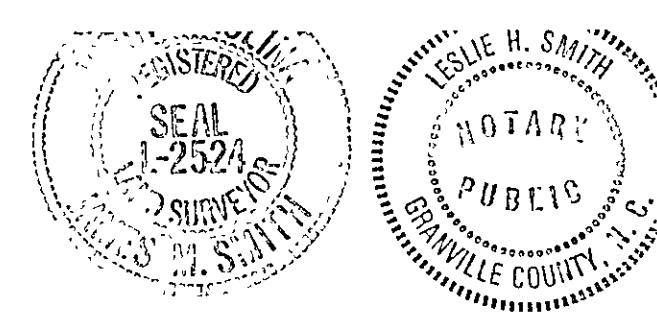

North Carolina, Granville County
I, a Notary Public of the County and State aforesaid, certify that *James M. Smith* a Registered Land Surveyor, personally appeared before me this day and acknowledged the execution of the foregoing instrument. Witness my hand and official seal or stamp, this 27th day of August, 1984.

James M. Smith
Notary Public
My commission expires 11/19/1988.

NOTES
1. This plot is subject to all assessments, agreements or rights-of-way of record prior to the date of this map.
2. All areas were computed by the coordinate method, to the C.
3. All roads other than those designated as private are maintained by the N.C. Dept. of Transportation.
4. Iron pipes set at all lot corners and at intersections of lot lines and road R/W lines. Points in roads are nails.
5. Exterior boundaries of this tract were taken from map recorded in M.B. 9-100 and were not resurveyed by me.
6. Areas computed to the C. of N.C.S.R. 1622 and both private roads shown and to prop. line within R/W of N.C. 96.

LEGEND
I.P. --- Iron pipe
C.M. --- Concrete Monument
M.B.L. --- Minimum building line

Plat of:
SANDY CREEK FARMS
BRASSFIELD TOWNSHIP
GRANVILLE COUNTY, NORTH CAROLINA

Scale: 1" = 200'
Date: August 24, 1984
File: 084-242

STATE OF NORTH CAROLINA, GRANVILLE COUNTY
The foregoing certificate of *James M. Smith*, a Notary Public of *Granville County, N.C.*, is certified to be correct.
This instrument was presented for registration and filed in this office in Book *198* Page *174* this *27th* day of *September*, 1984 at *9:50* o'clock *A.* M.
James O. Mann
Register of Deeds

PRECISION SURVEYS, inc.
127 Old Warehouse Square
Oxford, North Carolina 27565
(919) 693-1383