

STATE OF NORTH CAROLINA
COUNTY OF GRANVILLE


I, ESUE H. SMITH, Review Officer of Granville County, certify that this map or plat to which this certification is affixed meets all statutory requirements for recordings.

ESUE H. SMITH Review Officer
Date 9-19-16

I hereby certify that the property shown and described hereon on this subdivision plat for recordation, qualifies as an exception to the provisions of the Subdivision Regulations of Granville County, North Carolina under Section 10.020 titled:

Recombination Of Land
Title of Exception


Sherry N. Moss, Deputy 9/19/2016
Land Development Administrator/Granville County, North Carolina Date

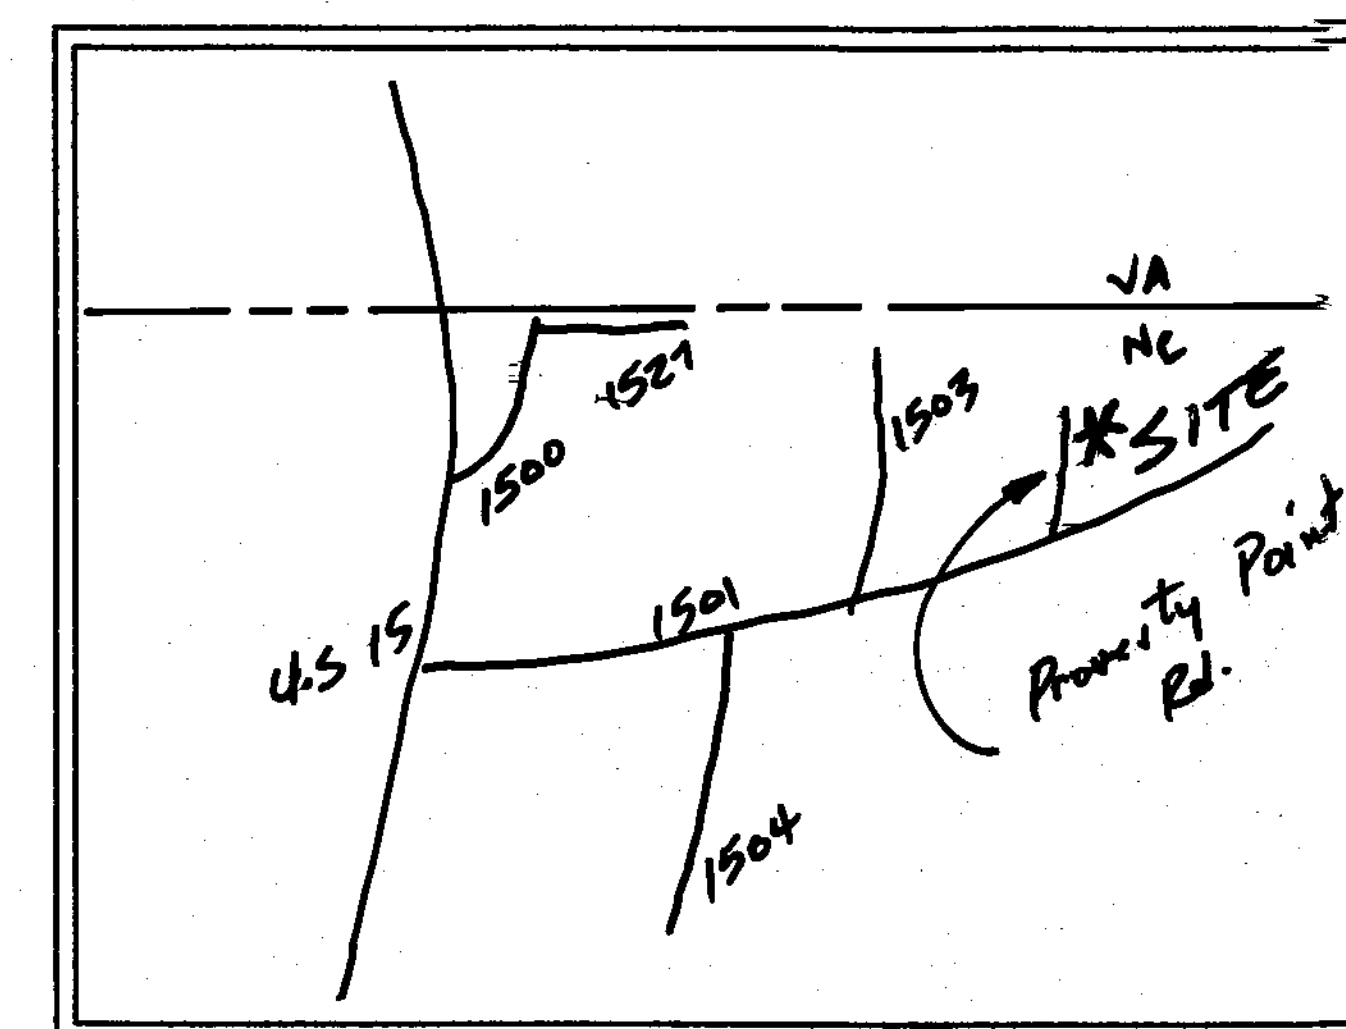

VICINITY MAP
NOT TO SCALE

LEGEND

- EIP - Existing Iron Pin
- IPS - Iron Pin Set

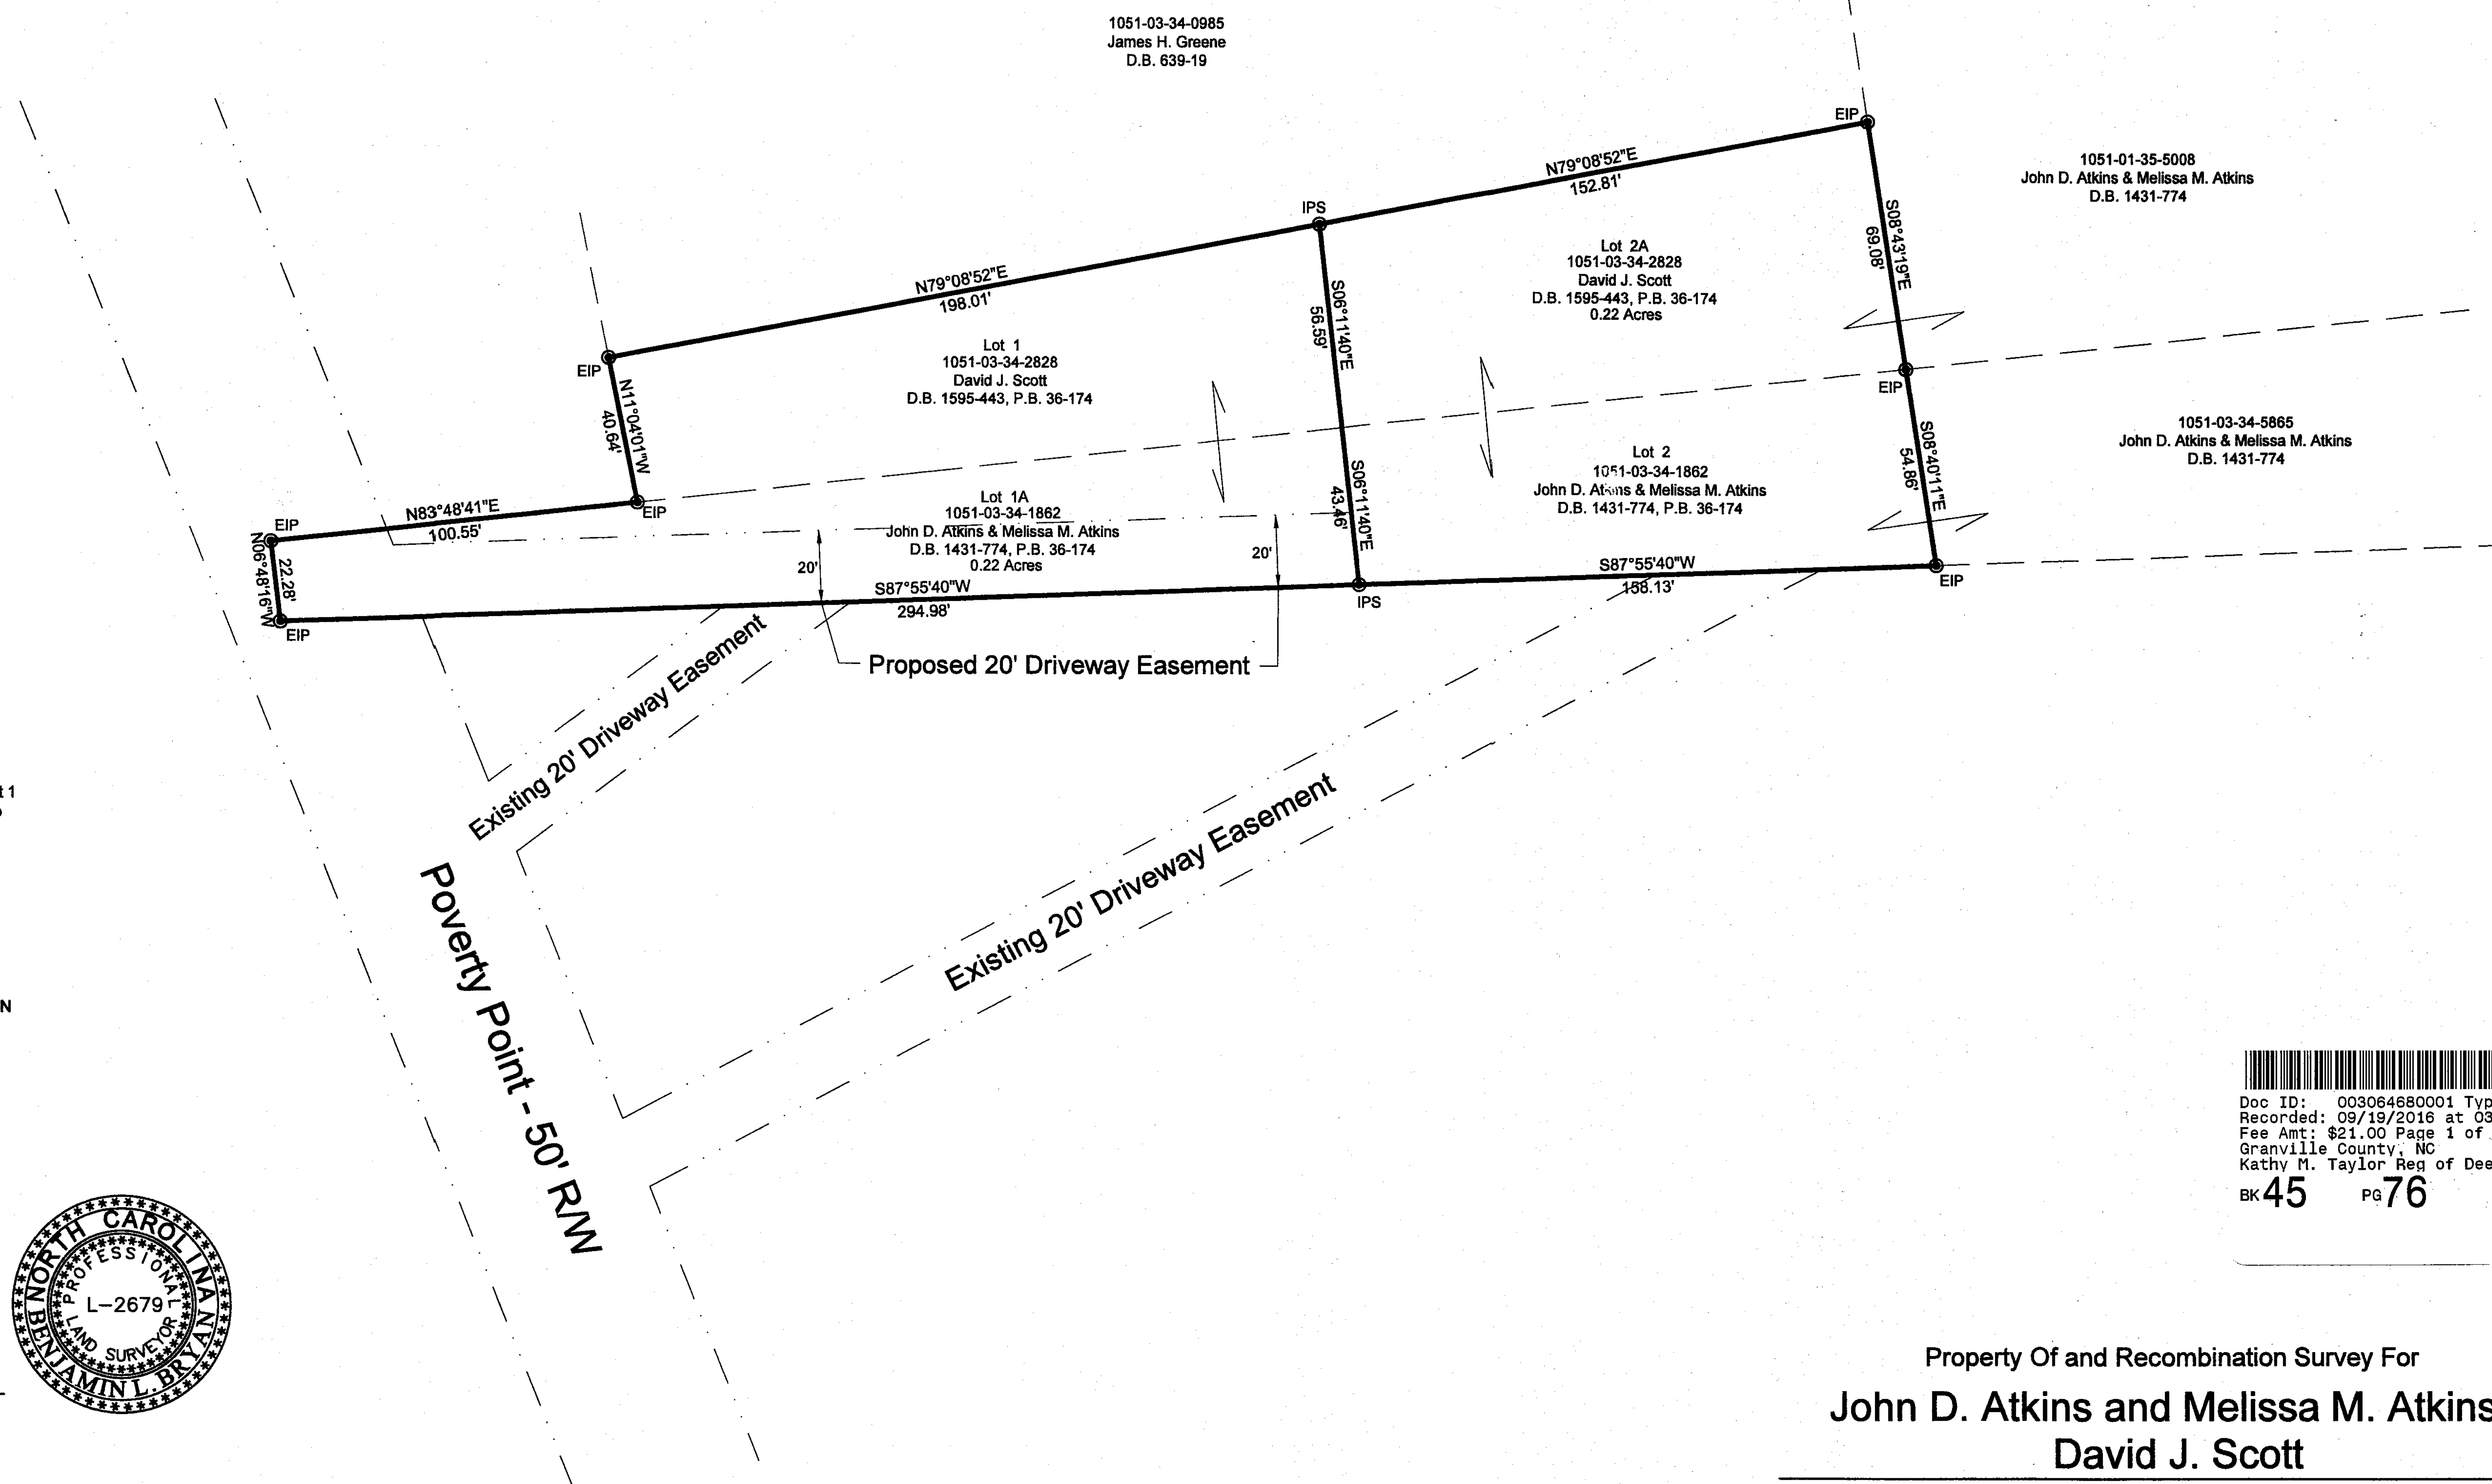

NOTE: The purpose of this Survey and Plat is for an equal area land swap. Lot 1 (David J. Scott) is to be recombined with Lot 1A and Lot 2 (John D. Atkins) is to be recombined with Lot 2A.


THIS PLAT IS OF ANOTHER CATEGORY, SUCH AS THE RECOMBINATION OF EXISTING PARCELS, A COURT ORDERED SURVEY OR OTHER EXCEPTION TO THE DEFINITION OF A SUBDIVISION.

STATE OF NORTH CAROLINA
GRANVILLE COUNTY

I, Benjamin L. Bryan, certify that this plat was drawn under my supervision from an actual survey made under my supervision from references as noted on said plat; that the boundaries not surveyed are clearly indicated as drawn from information as indicated under references; that the ratio of precision as calculated is greater than 1:N/A; that this plat was prepared in accordance with NCGS 47-30 as amended.


Witness my original signature, registration number and seal this
15th day of February, 2016.

Benjamin L. Bryan
Professional Land Surveyor (L-2679)

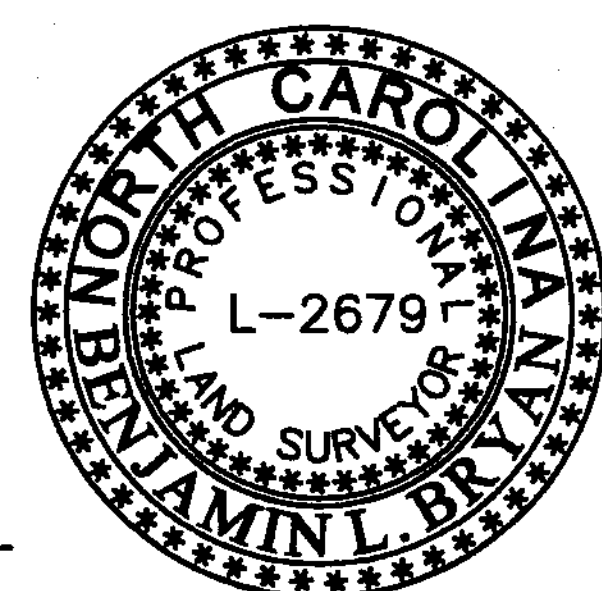

Surveyed By:
Ben L. Bryan, P.A.(C-810)
4017 U.S. HWY 15 SOUTH
OXFORD, N.C. 27565
PH: (919) 690-1026, Cell: 919-482-9447
Email: blbpa@ncol.net

Bar Scale
Scale 1" = 40'

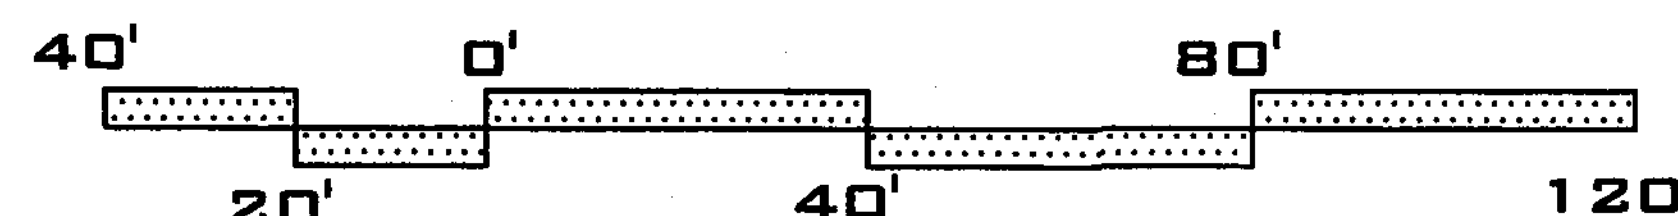

Doc ID: 003064680001 Type: CRP
Recorded: 09/19/2016 at 03:20:37 PM
Fee Amt: \$21.00 Page 1 of 1
Granville County, NC
Kathy M. Taylor Reg of Deeds
BK 45 PG 76

Property Of and Recombination Survey For
John D. Atkins and Melissa M. Atkins
David J. Scott

Sassafras Fork Township - Granville County - North Carolina
Date: August 15, 2016 - Scale: 1" = 40' - File No.: 2016126

Recorded, Granville County Registry, Book __, Page __.