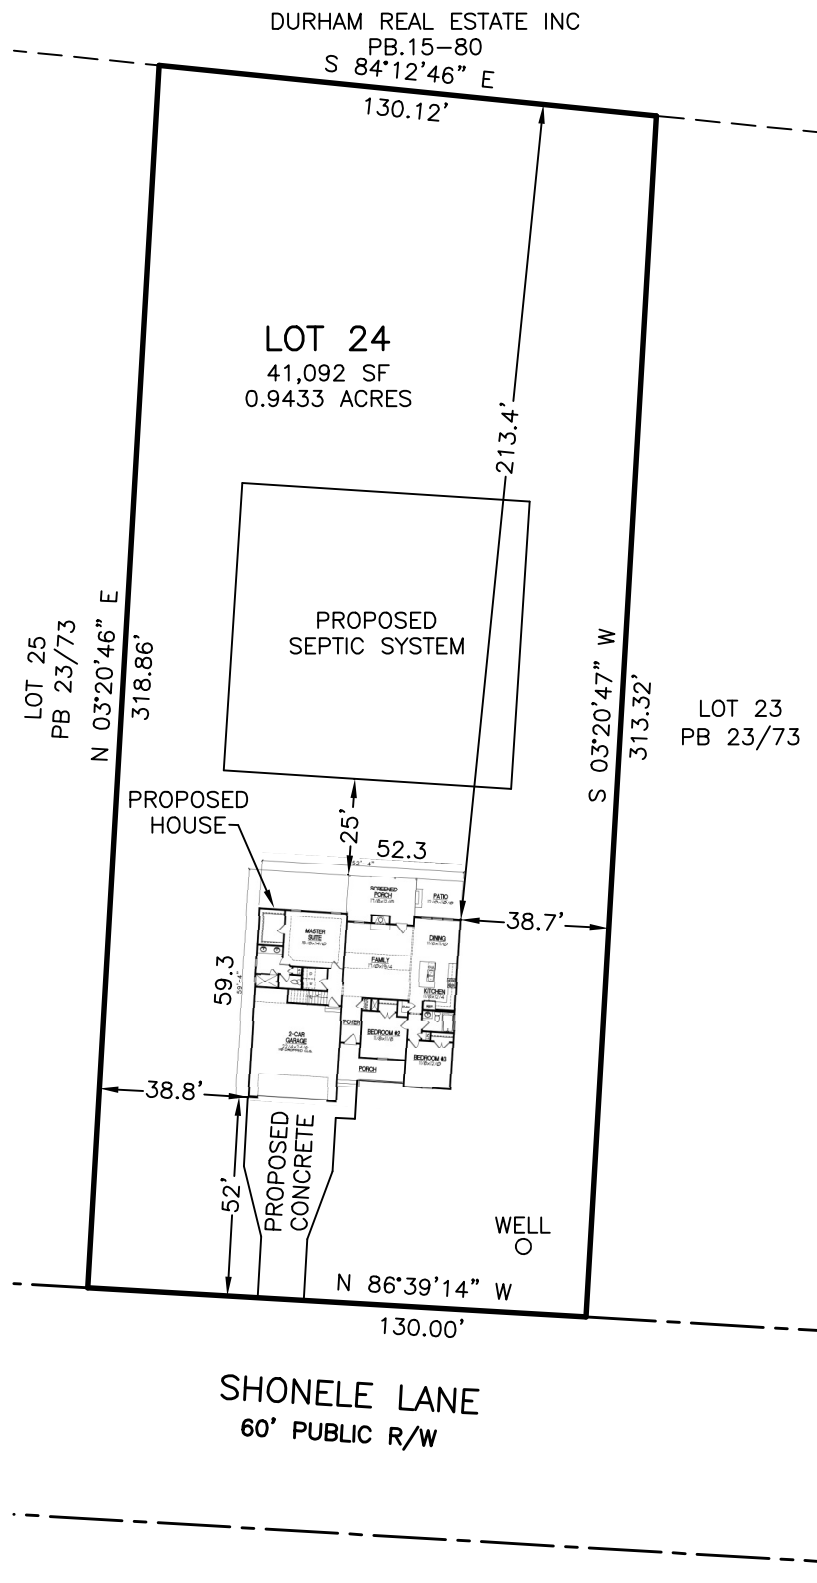


Legend (unless noted otherwise)

1/2" Pipe Found	●	Electrical Transformer	ET
#4 Rebar Set	○	Telephone Pedestal	TP
Calculated Point	▲	Covered Porch	CP
Electrical Pedestal	EP	Cable pedestal	CT
Utility Pole	⊗	Water Meter	WM
Area Light	⊗	Property Line	—
Clean Out	CO	Right of Way Line	---
Power Meter	PM	Deed Line	---
Gas Meter	GM	Property Line Tie	---
Screened Porch	SP	Overhead Utility Line	---
H.V.A.C.	HV	Sanitary Sewer Manhole	Ⓢ
Overhead Utilites	OHU	Deck	DK
Septic Utilities	SU	Fire Hydrant	⊗
Retaining Wall	RW	Septic Tank	ST

Date: February 13, 2023

Parcel Data

Address:
1151 Shonele Ln, Stem NC 27581
Subdivision: Rangewood
Lot: 24
Plat Reference: 23-73
Deed Reference: 645-129
Township: Tally Ho
County: Granville
State: N.C.
PIN: 097000890550
Record #: 25226

Site Plan for:

Trabar Homes, LLC

Puckett Surveyors, PLLC
Professional Land Surveyors

Firm License No. P-1168
105 W Lake Rd
Creedmoor, NC 27522
P. 919.528.8900

File:22002