


De 12, Pg. 9

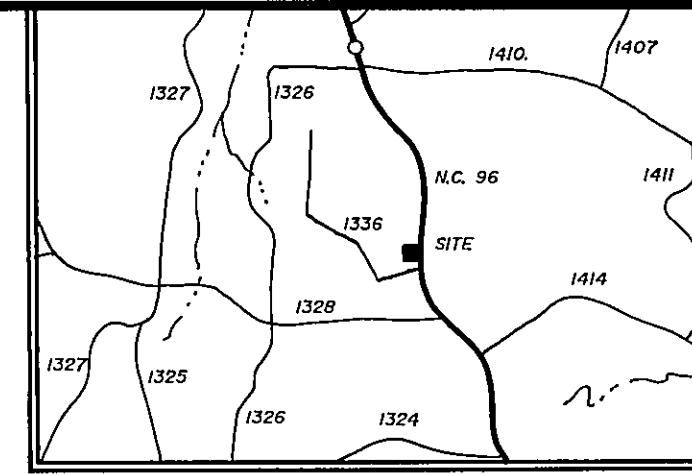

CERTIFICATE OF EXCEPTION
I hereby certify that I am the current owner of the property shown and described hereon, which was conveyed to me by exception to the provisions of the Granville County Subdivision Regulations under Section 21-54.
5/17/89
Ex Galdie Thorpe OWNER DATE
B. Reid Junell Sr 5/22/89
Dir. of Planning / Granville Co., N.C. DATE.
REFERENCES: This being a survey of the majority of the lands described in D.B. 86-35


STATE OF NORTH CAROLINA
GRANVILLE COUNTY
I, BENJAMIN L. BRYAN
certify that this map was drawn under my supervision, from an actual survey, made under my supervision and description recorded in Book Page
that the ratio of precision as calculated by latitudes and departures is 1 / 19,703, that the boundaries not surveyed are shown as broken lines plotted from information found in Book , Page , that this map was prepared in accordance with G. S. 47-30 as amended. Witness my original signature, registration number 1-2679 and seal this 7th day of March, 1989.
Benjamin L. Bryan
REGISTERED LAND SURVEYOR NO. L-2679

NORTH CAROLINA GRANVILLE COUNTY
I, a Notary Public of the County and State aforesaid certify that Benjamin L. Bryan, a Registered Land Surveyor, personally appeared before me this day and acknowledged the execution of the foregoing instrument. Witness my hand and official stamp or seal, this 7th day of March, 1989.


My commission expires 4/4/90
Cynthia A. Bryan
NOTARY PUBLIC

FAMILY DIVISION OF
WILLIE BAGBY ESTATE
① MOLLIE BAGBY ✓
② GOLDIE THORPE, GEORGE THORPE, VANESSA THORPE, SHIRLEY THORPE, ✓ WAYNE THORPE, TIMMY THORPE, RONNIE THORPE
③ KITTRELL THORPE ✓
④ EARLIE MAY HARDIE ✓
⑤ HESSIE JOHNSON ✓
⑥ LILLIAN BURTON, INEZ BURTON, ✓ JOYCE BAGBY ✓
OAK HILL TOWNSHIP
GRANVILLE COUNTY, N.C.
DATE MARCH 7, 1989
SCALE 1" = 200'

SURVEYED BY
BEN L. BRYAN, RLS.
119 E. McCLANAHAN STREET
OXFORD, N.C. 27565
PH. (919) 690-1026

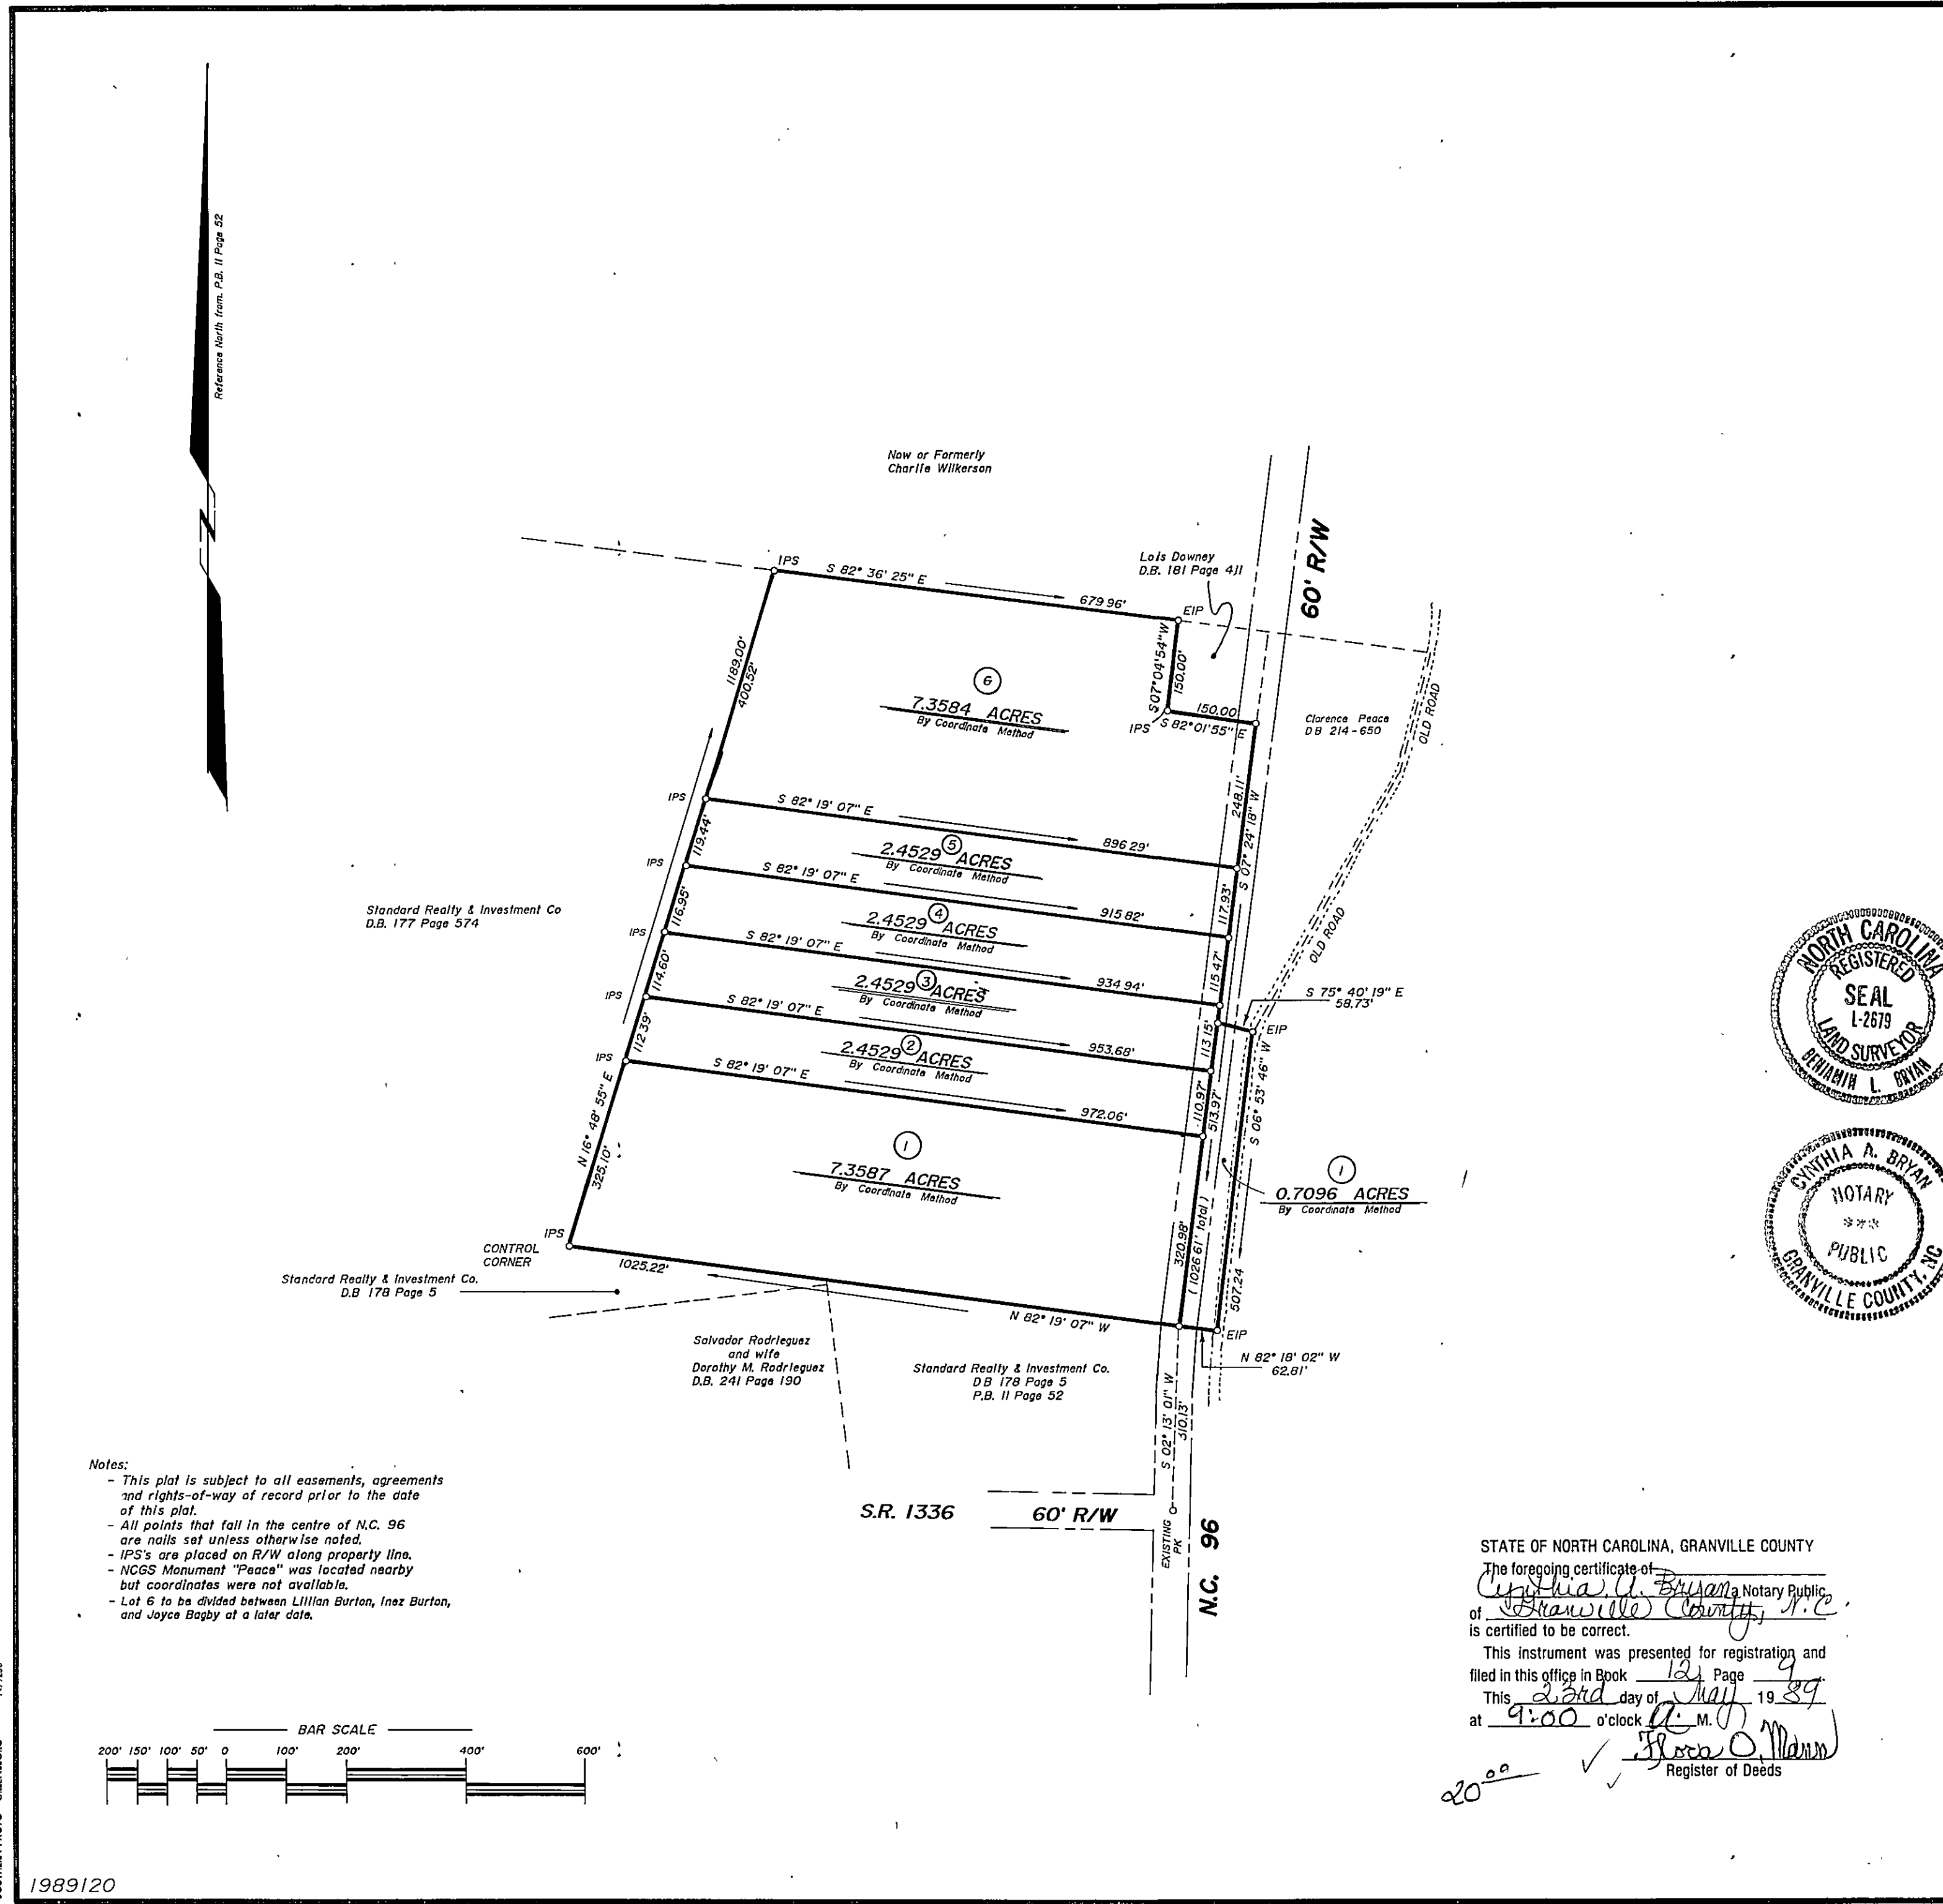

Notes:
- This plat is subject to all easements, agreements and rights-of-way of record prior to the date of this plat.
- All points that fall in the centre of N.C. 96 are nails set unless otherwise noted.
- IPS's are placed on R/W along property line.
- NCGS Monument "Peace" was located nearby but coordinates were not available.
- Lot 6 to be divided between Lillian Burton, Inez Burton, and Joyce Bagby at a later date.

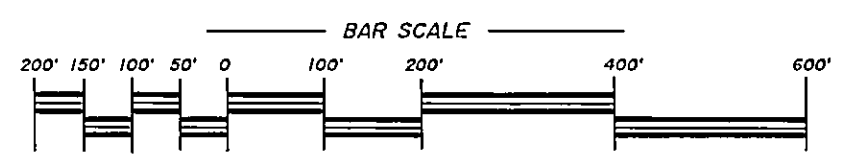

STATE OF NORTH CAROLINA, GRANVILLE COUNTY
The foregoing certificate of Cynthia A. Bryan Notary Public of Granville County, N.C. is certified to be correct.
This instrument was presented for registration and filed in this office in Book 124 Page 9
This 2nd day of May, 1989
at 9:00 o'clock A.M.
Ben L. Bryan
Register of Deeds