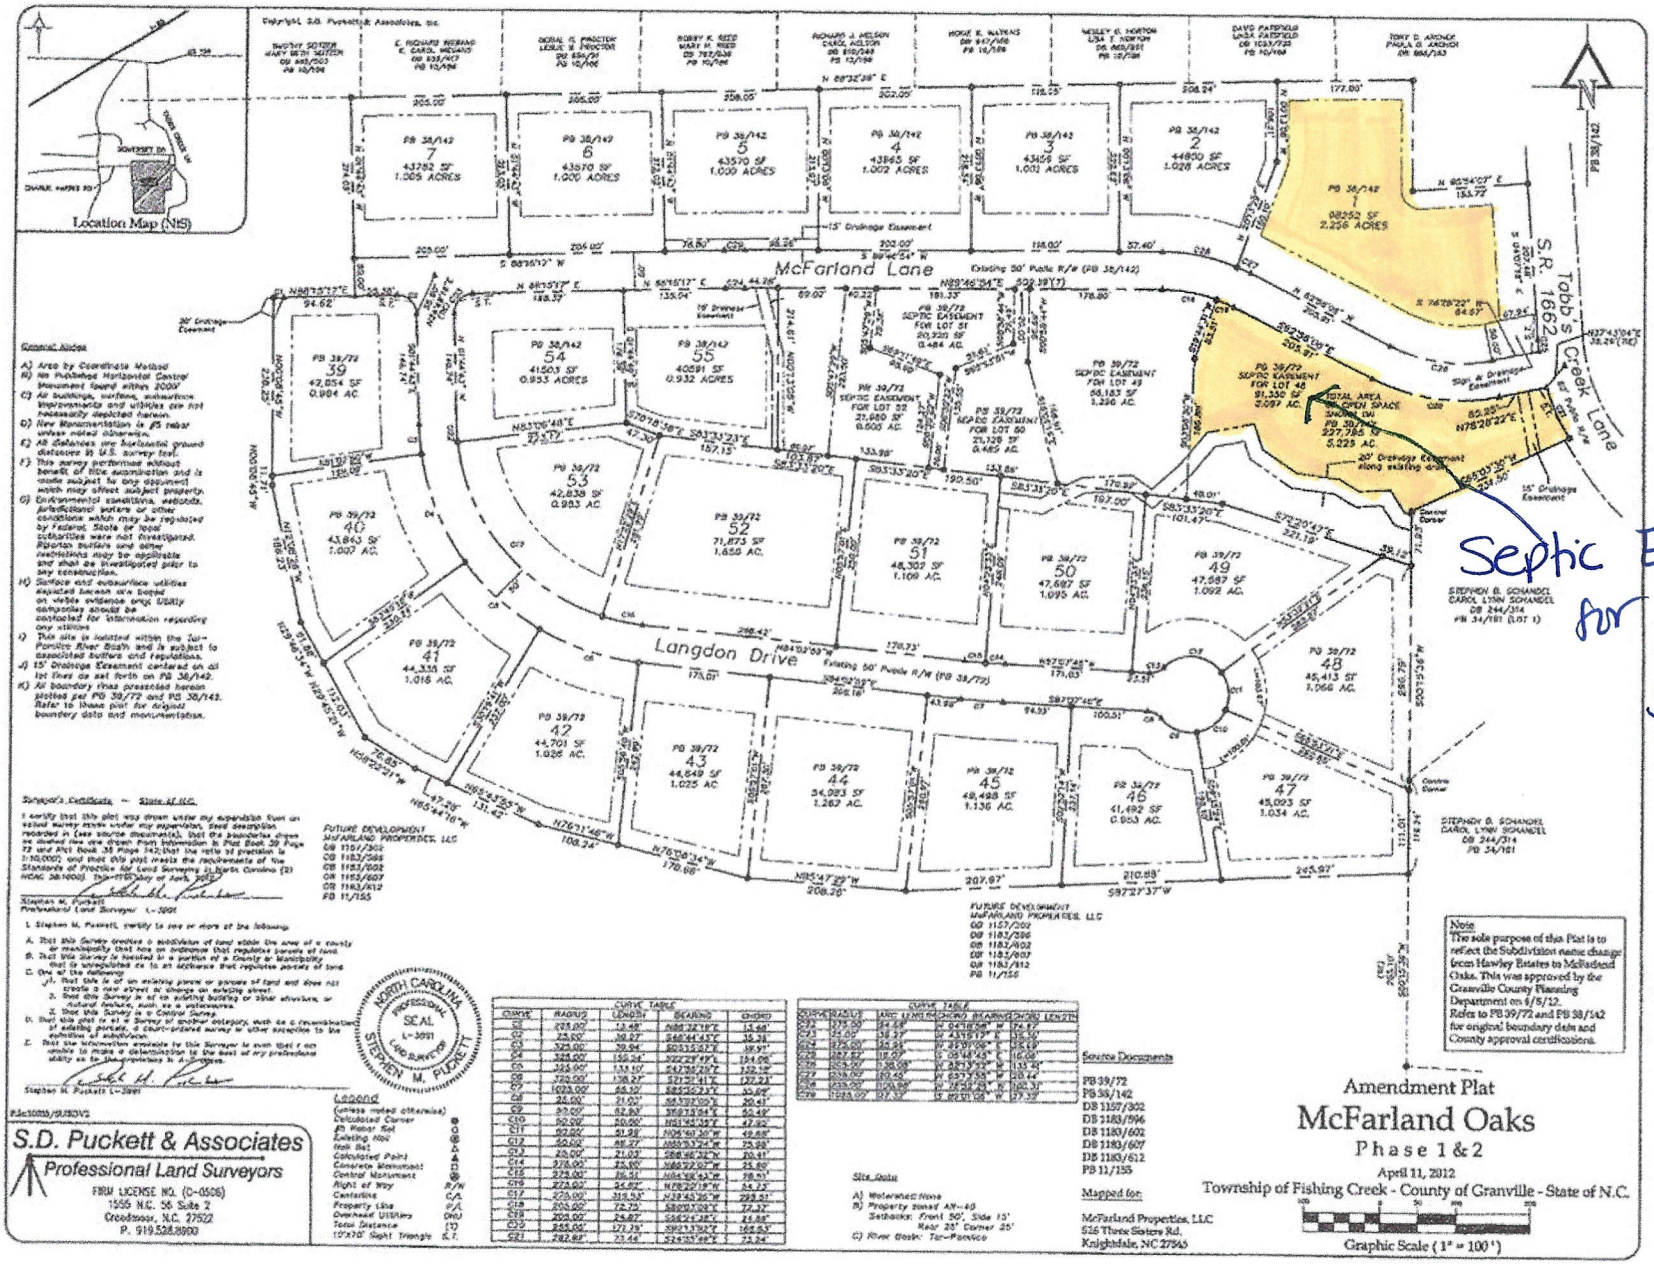
McFarland Lane
Langdon Drive
S.R. 1662 Tabb's Creek Lane
Location Map (NTS)
Septic Easement for Lot # 1 See amended Deed.
Amendment Plat
McFarland Oaks
Phase 1 & 2
April 11, 2012
Township of Fishing Creek - County of Granville - State of N.C.
Graphic Scale (1" = 100')
S.D. Puckett & Associates
Professional Land Surveyors
FIRM LICENSE NO. (C-0506)
1555 N.C. 56 Suite 2
Creedmoor, N.C. 27522
P. 919.528.8900
Note
The sole purpose of this Plat is to reflect the Subdivision name change from Hawley Estates to McFarland Oaks. This was approved by the Granville County Planning Department on 6/5/12. Refers to PB 39/72 and PB 58/142 for original boundary data and County approval certifications.
Source Documents
PB 39/72
PB 58/142
DB 1157/302
DB 1183/596
DB 1180/602
DB 1180/607
DB 1180/612
PB 11/155
Mapped for:
McFarland Properties, LLC
526 Three Sisters Rd.
Knightdale, NC 27545
Legend
Surveyor's Certificate — State of N.C.
Site Data
Curve Table
Curve Table