

PERMIT NUMBER: Y4238C	CONST IMPROVE PERMIT	DATE: 20000706	7131-2	SIZE: 39.93A
APPLICANT: MICHEL HANS 9036 LIGON MILL RD WAKE FOREST NC 27587			OWNER: MICHEL HANS 9036 LIGON MILL RD WAKE FOREST NC 27587	
TELEPHONE: 833-7153				
COMMENT: SFD			DESCRIPTION: 5 YEAR ☒	LIFETIME: ☐
LOCATION / DIRECTIONS: SR 1244 <i>Driving to Sims Bridge T/R; then T/L on Lee Brooks; Then T/R Gen. Green Rd</i>				
FEE: 125.00			SIGNATURE OF OWNER OR AUTHORIZED AGENT: <i>2nd driveway/path on L past Lee Brooks off Rd.</i>	

THE ABOVE SIGNATURE INDICATES THAT I HAVE READ, UNDERSTAND, AND AGREE WITH ALL PROVISIONS AND INFORMATION AS OUTLINED ON THE BACK SIDE OF THIS FORM

TOPO <u>S</u>	TEXTURE <u>PS</u>	STRUCTURE <u>PS</u>	DEPTH <u>PS</u>
R. HOR <u>S</u>	SOIL. WET <u>S</u>	AVAIL. SP <u>3</u>	OTHER <u>S</u>
MINRL <u>S</u>	OVERALL <u>PS</u>	LTAR <u>.40</u>	
#BEDRMS <u>3</u>	GPD <u>360</u>	DISPOSAL <u>/</u>	TYPE. SYS <u>Conv.</u>
SZ. TANK <u>900</u>	SZ. CHAM <u>/</u>	NITRIFI <u>3'x300'</u>	TYPE. WAT <u>Well</u>
SITE. LOC <u>/</u>	MAX TRENCH DEP <u>24"</u>	TYP. FAC <u>SFD</u>	


REMARKS: *Stay 100' from well, 10' from property lines, 5' from foundation, Run drain lines with contour.*

CONTRACTOR: _____

TANK MANUF: _____

MANUF DATE: _____

Contractor to set tank upslope of Driveway in the cleared area that Mr. Michel + I have designated for the septic system.

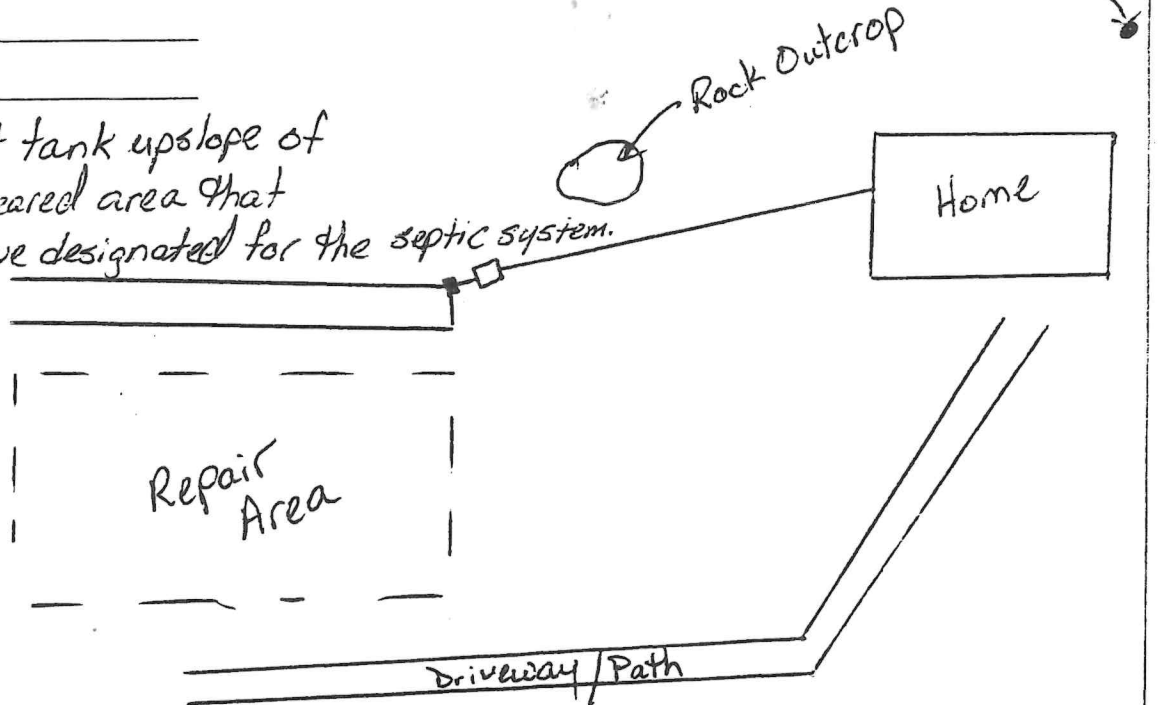

IMPROVEMENT PERMIT DATE: 7/6/00

CONSTRUCTION AUTHORIZATION DATE: 7/6/00

OPERATION PERMIT DATE: _____

ENV HEALTH SPEC: Dustin Fenske

ENV HEALTH SPEC: Dustin Fenske

ENV HEALTH SPEC: _____