


Recorded in Map Book 12, Pg. 186

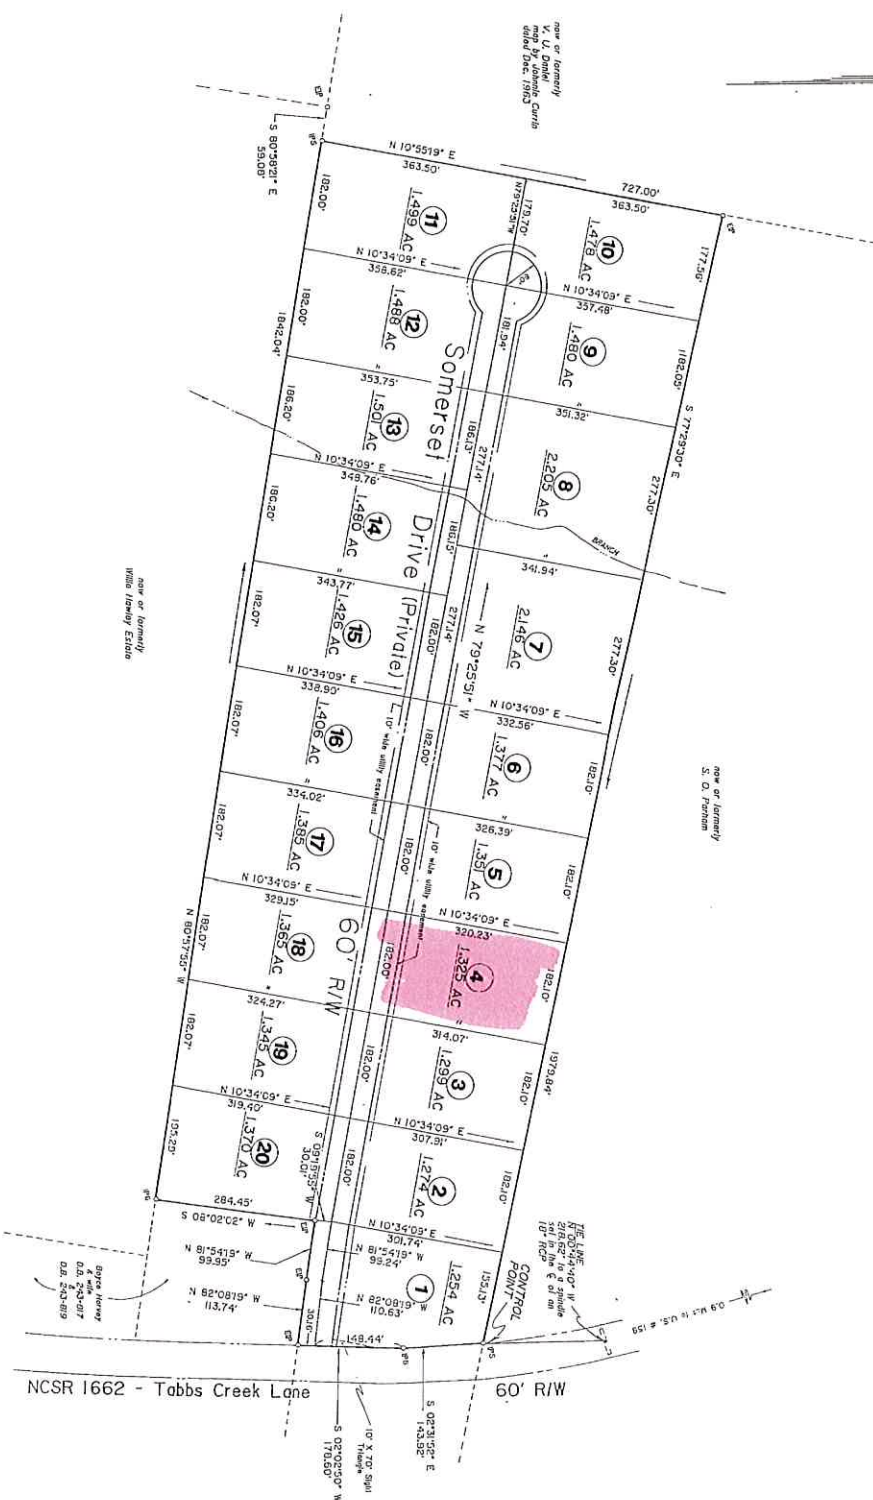

Survey For:

Stoneridge

Fishing Creek Township, Granville County, North Carolina

Scale: 1" = 150'

Date: 7-2-87

File No.: 087-193



- NOTES:
1. Iron pins are set at all lot corners along overall boundaries and at the intersection of all lot lines and road R/W lines.
 2. All areas shown are computed to the E. of Somersel Drive.
 3. Somersel Drive is a private road provided for ingress, egress and use of the lots shown and is not to be used for any other public authority. N. C. Department of Transportation approval is not required for this plat.

STATE OF NORTH CAROLINA, GRANVILLE COUNTY

The foregoing certificate is hereby certified to be correct.

at _____ day of _____ 1987

This instrument was presented for registration and filed in this office on _____ day of _____ 1987

at _____ day of _____ 1987

Register of Deeds & Clerk

1987


CERTIFICATION





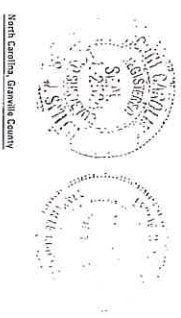

North Carolina Granville County




REFERENCES

Section of D.O. 128-248

LEGEND

ELP Indicates existing top of pin.

ECM Indicates existing corner monument.

CMS Indicates corner monument set by me this survey.


CM Corner monument.

NOTES





