U-733

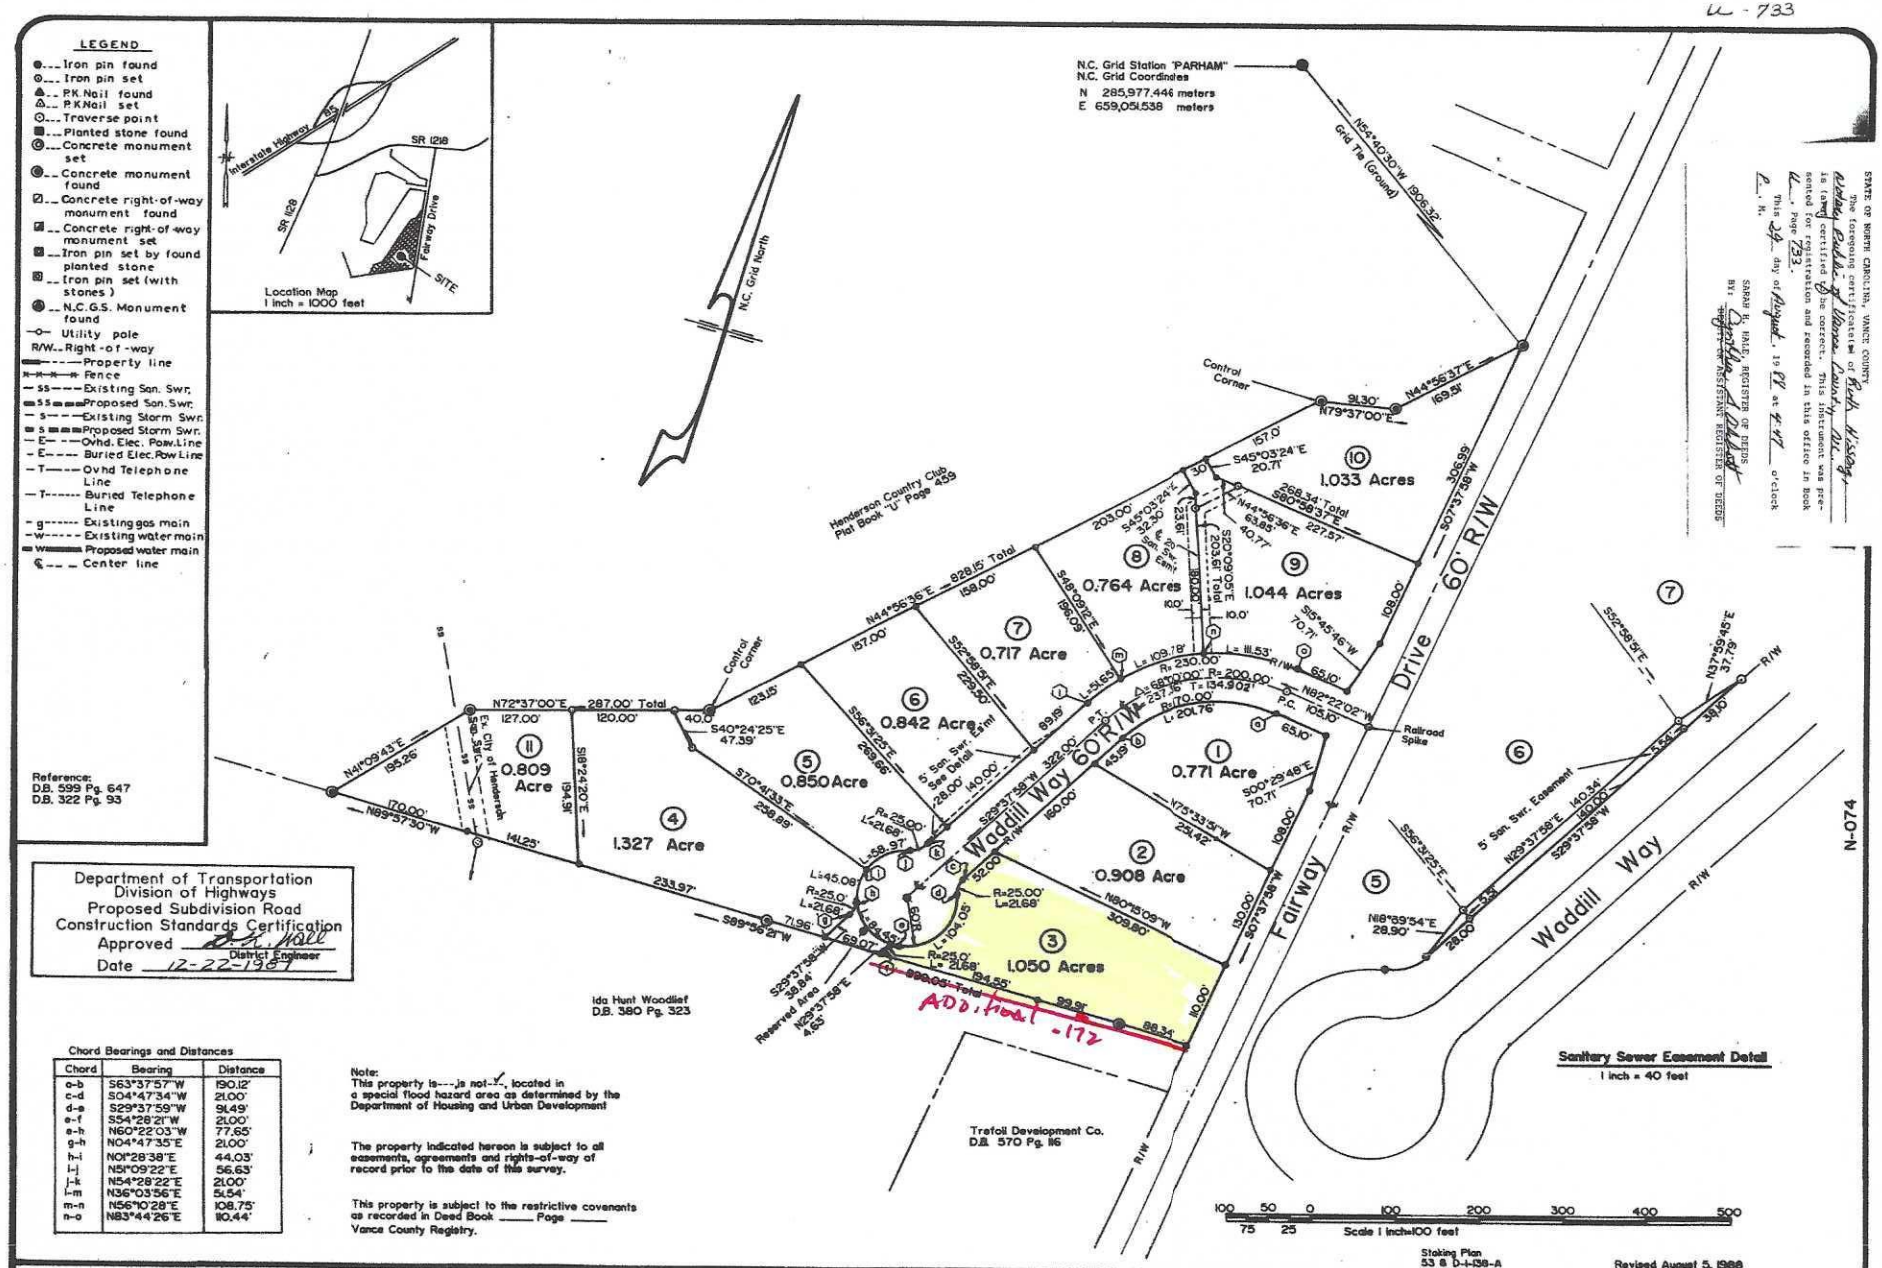

Reference:
D.B. 599 Pg. 647
D.B. 322 Pg. 93

Department of Transportation
Division of Highways
Proposed Subdivision Road
Construction Standards Certification
Approved _____ District Engineer
Date 12-22-1987

Chord Bearings and Distances

Chord	Bearing	Distance
a-b	S63°37'57"W	190.12'
c-d	S04°47'34"W	21.00'
d-e	S29°37'59"W	91.49'
e-f	S54°28'21"W	21.00'
e-h	N60°22'03"W	77.65'
g-h	N04°47'35"E	21.00'
h-i	N01°28'38"E	44.03'
i-j	N51°09'22"E	56.63'
j-k	N54°28'22"E	21.00'
l-m	N36°03'56"E	5.54'
m-n	N56°10'28"E	108.75'
n-o	N83°44'26"E	110.44'

Note:
This property is---/is not---/-, located in a special flood hazard area as determined by the Department of Housing and Urban Development

The property indicated hereon is subject to all easements, agreements and rights-of-way of record prior to the date of this survey.

This property is subject to the restrictive covenants as recorded in Deed Book ____ Page ____ Vance County Registry.

Staking Plan
S3 & D-I-138-A

Revised August 5, 1988

STATE OF NORTH CAROLINA, VANCE COUNTY
The foregoing certificate(s) of Ruth H. Hamme
is (are) certified to be correct. This instrument was presented for registration and recorded in this office in Book U, Page 733.
This 24 day of August, 19 88 at 4:47 o'clock P. M.
SARAH H. KRAEL, REGISTER OF DEEDS
BY: Dorothy A. Pulley
ASSISTANT REGISTER OF DEEDS

Vance County, North Carolina
I, John Lee Hamme certify, that under my direction and supervision this map was drawn from an actual field survey; that the error of closure of the survey as calculated by latitudes and departures is 1:0200; that this map was prepared in accordance with G.S. 47-30 as amended.

I, a Notary Public of the County and State aforesaid certify that John Lee Hamme, a registered

I certify that personally appeared before me this day and acknowledged the execution of the foregoing instrument. Witness my hand and official stamp or seal this 24 day of May, 19 88
Ruth Hamme
Notary Public
My commission expires 3/13/89

NORTH CAROLINA REGISTERED LAND SURVEYOR L-1003 JOHN LEE HAMME

JOHN L. HAMME
CIVIL ENGINEER & LAND SURVEYOR
151 BELLE ST.
HENDERSON, N.C. 27536

Prepared by: NRH-JLH
Date: December 14, 1987
Scale: 1 inch = 100 feet

Property Surveyed for
The Waddill Heirs
Henderson Township
Vance County
North Carolina
N-074