



PROJECT: **SPRING VALLEY SUBDIVISION - PHASE I**
 HENDERSON TOWNSHIP — VANCE COUNTY — NORTH CAROLINA

SCALE: 1" = 100'
 DATE: 10/1/78
 DRAWN BY: J. WILSON
 CHECKED BY: J. WILSON

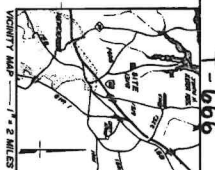

JAMES R. WILSON
 REGISTERED LAND SURVEYOR
 2710 GARNER RD.
 RALEIGH, N.C. 27603

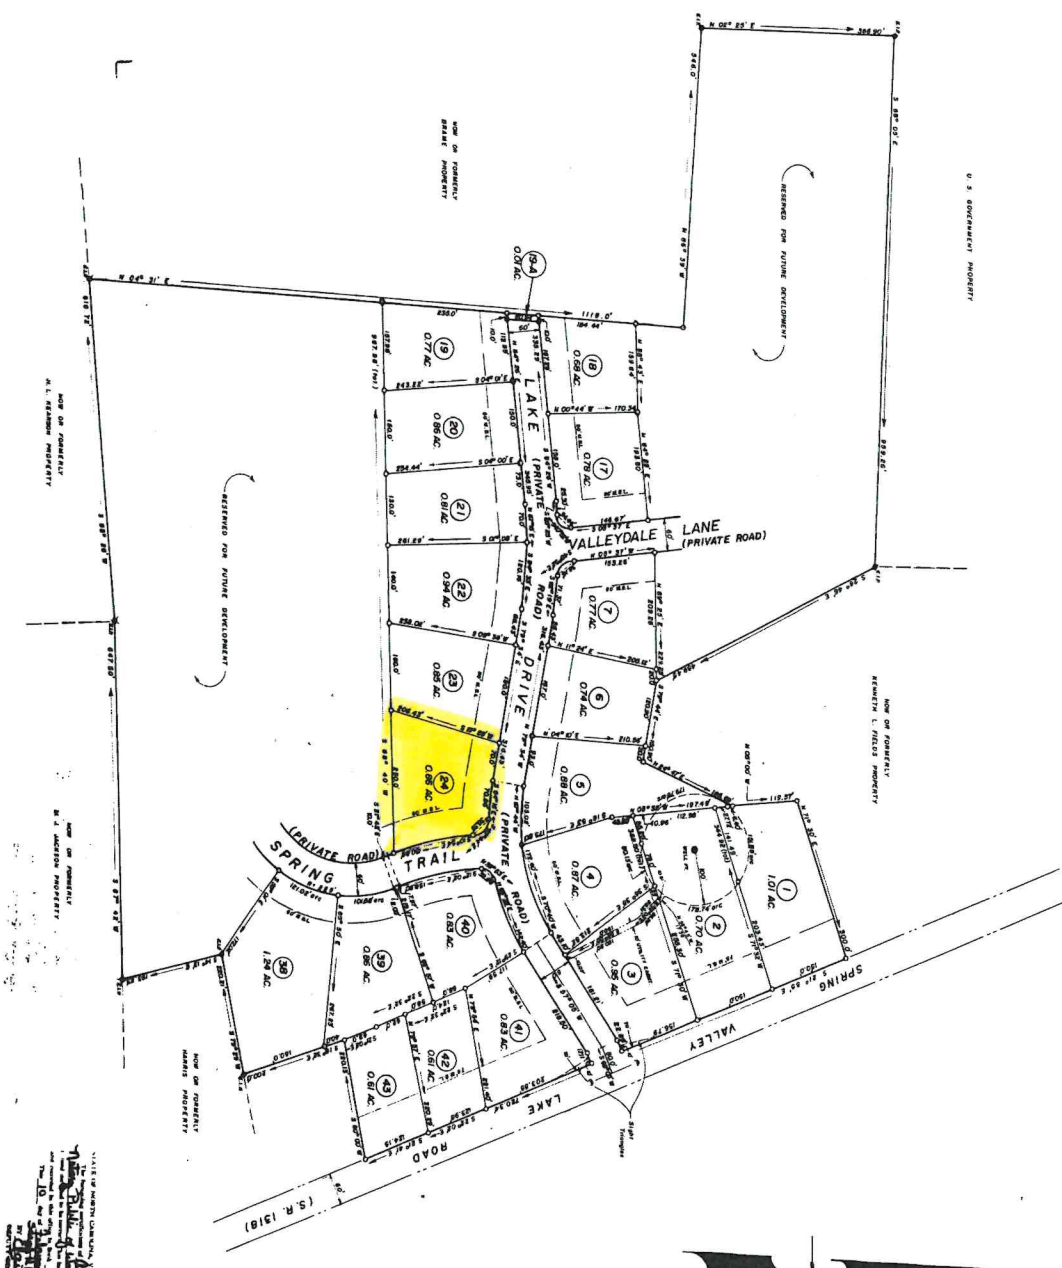

NOTES

James R. Wilson
 REGISTERED LAND SURVEYOR
 STATE OF NORTH CAROLINA
