SCHEDULE B

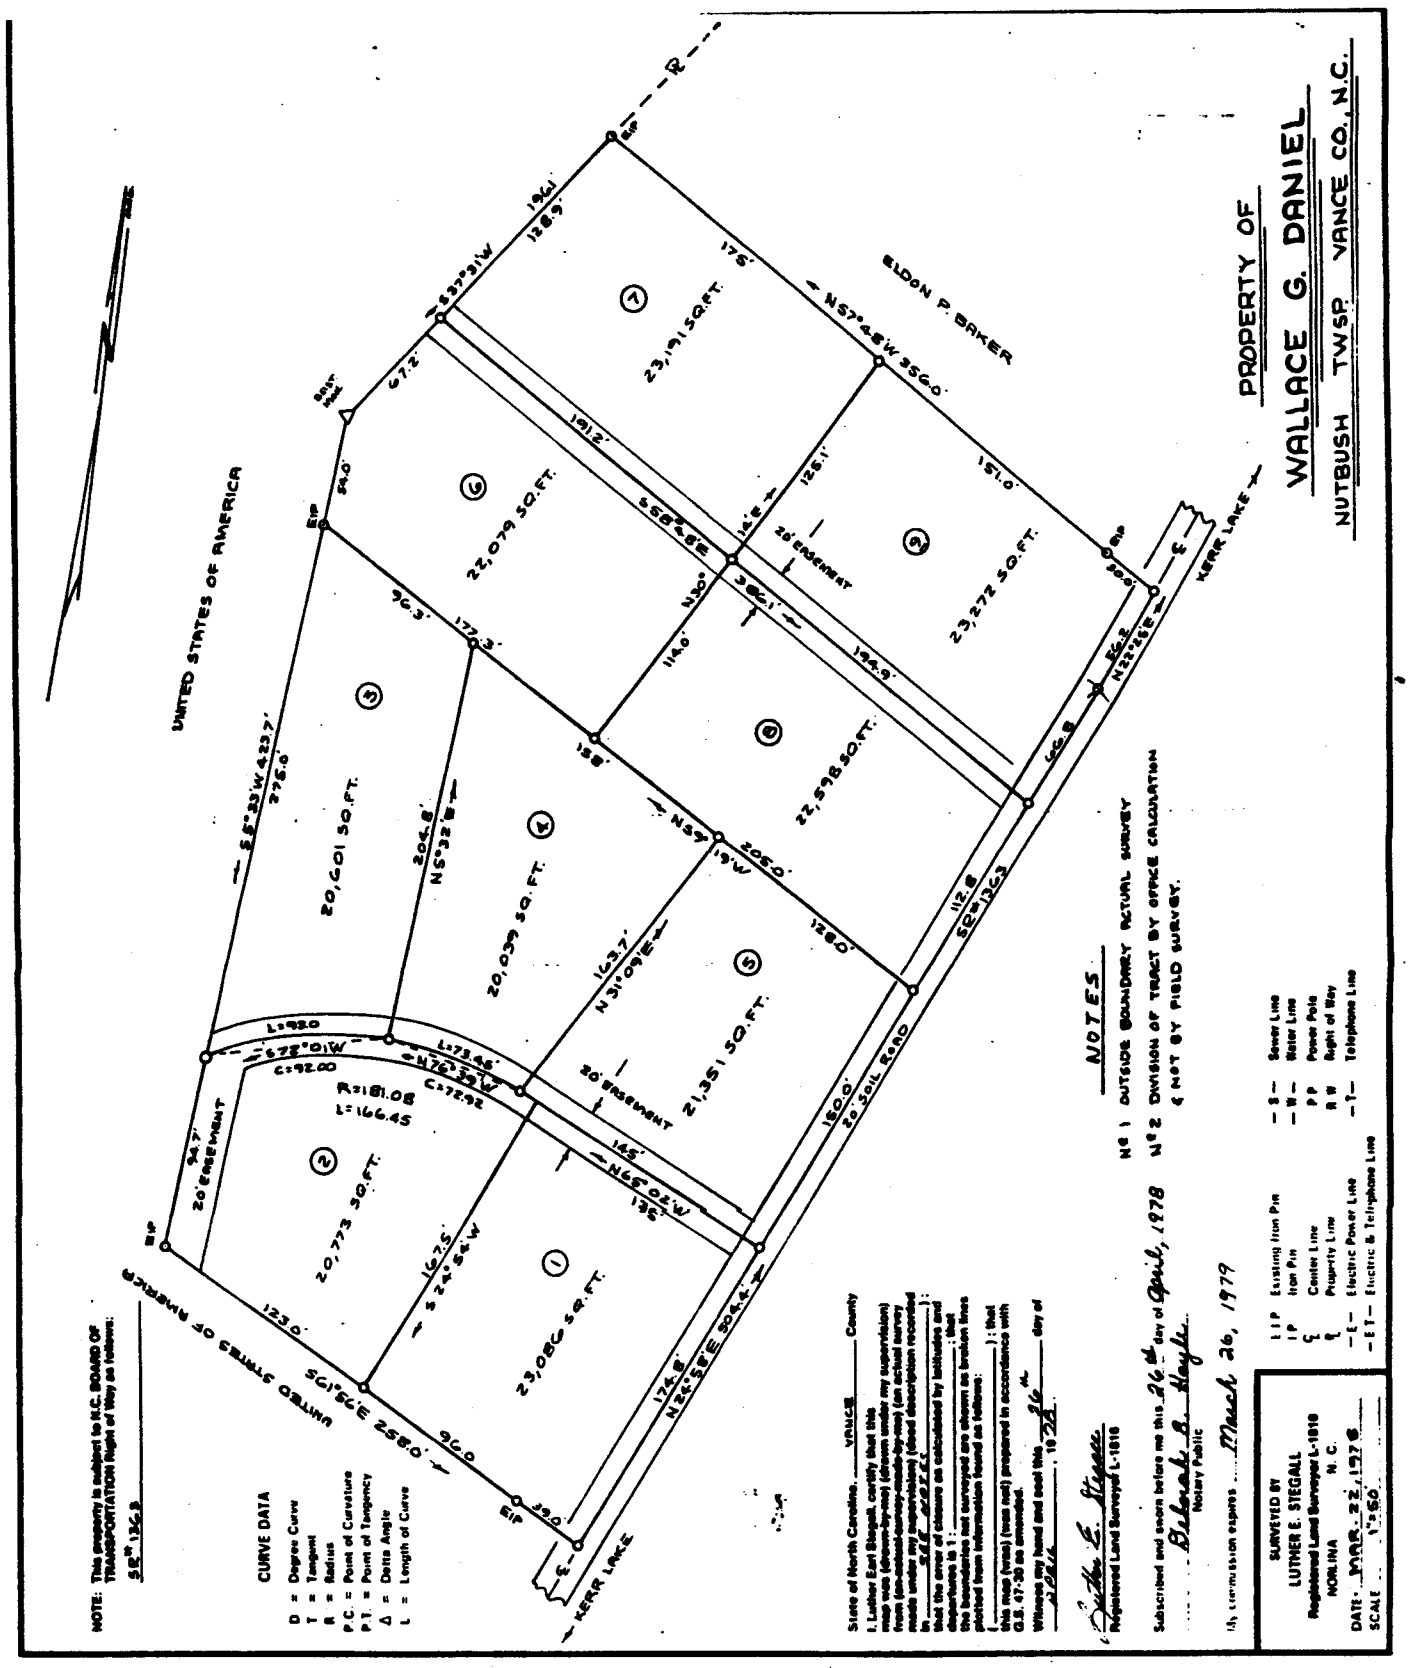
PROPERTY OF
WALLACE G. DANIEL
NUTBUSH TWSP. VANCE CO., N.C.
ELDON P. BAKER
UNITED STATES OF AMERICA
KERR LAKE
26' EASEMENT
20' EASEMENT
20' SOIL ROAD
UNITED STATES OF AMERICA
KERR LAKE
NOTE: This property is subject to N.C. BOARD OF TRANSPORTATION Right of Way as follows:
SE# 1363
CURVE DATA
D = Degree Curve
T = Tangent
R = Radius
P.C. = Point of Curvature
P.T. = Point of Tangency
Δ = Delta Angle
L = Length of Curve
NOTES
Nº 1 OUTSIDE BOUNDARY ACTUAL SURVEY
Nº 2 DIVISION OF TRACT BY OFFICE CALCULATION & NOT BY FIELD SURVEY.
SURVEYED BY
LUTHER E. STEGALL
Registered Land Surveyor L-1816
NORLINA N. C.
DATE: MAR. 22, 1977
SCALE 1"=50'
I.E.P. Existing Iron Pin
I.P. Iron Pin
Center Line
Property Line
Electric Power Line
Electric & Telephone Line
Sewer Line
Water Line
Power Pole
Right of Way
Telephone Line
State of North Carolina, County
I, Luther Earl Stegall, certify that this map was (drawn-by-me) (drawn under my supervision) from (an actual survey made by me) (an actual survey made under my supervision) (deed description recorded in ; that the error of closure as calculated by latitudes and departures is 1: ; that the boundaries not surveyed are shown as broken lines plotted from information found on file in ; that this map (was not) prepared in accordance with G.S. 47-30 as amended.
Witness my hand and seal this 26th day of April, 1978
Registered Land Surveyor L-1816
Subscribed and sworn before me this 26th day of April, 1978
Notary Public
My commission expires March 26, 1979