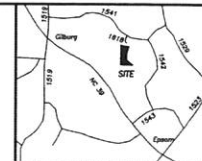
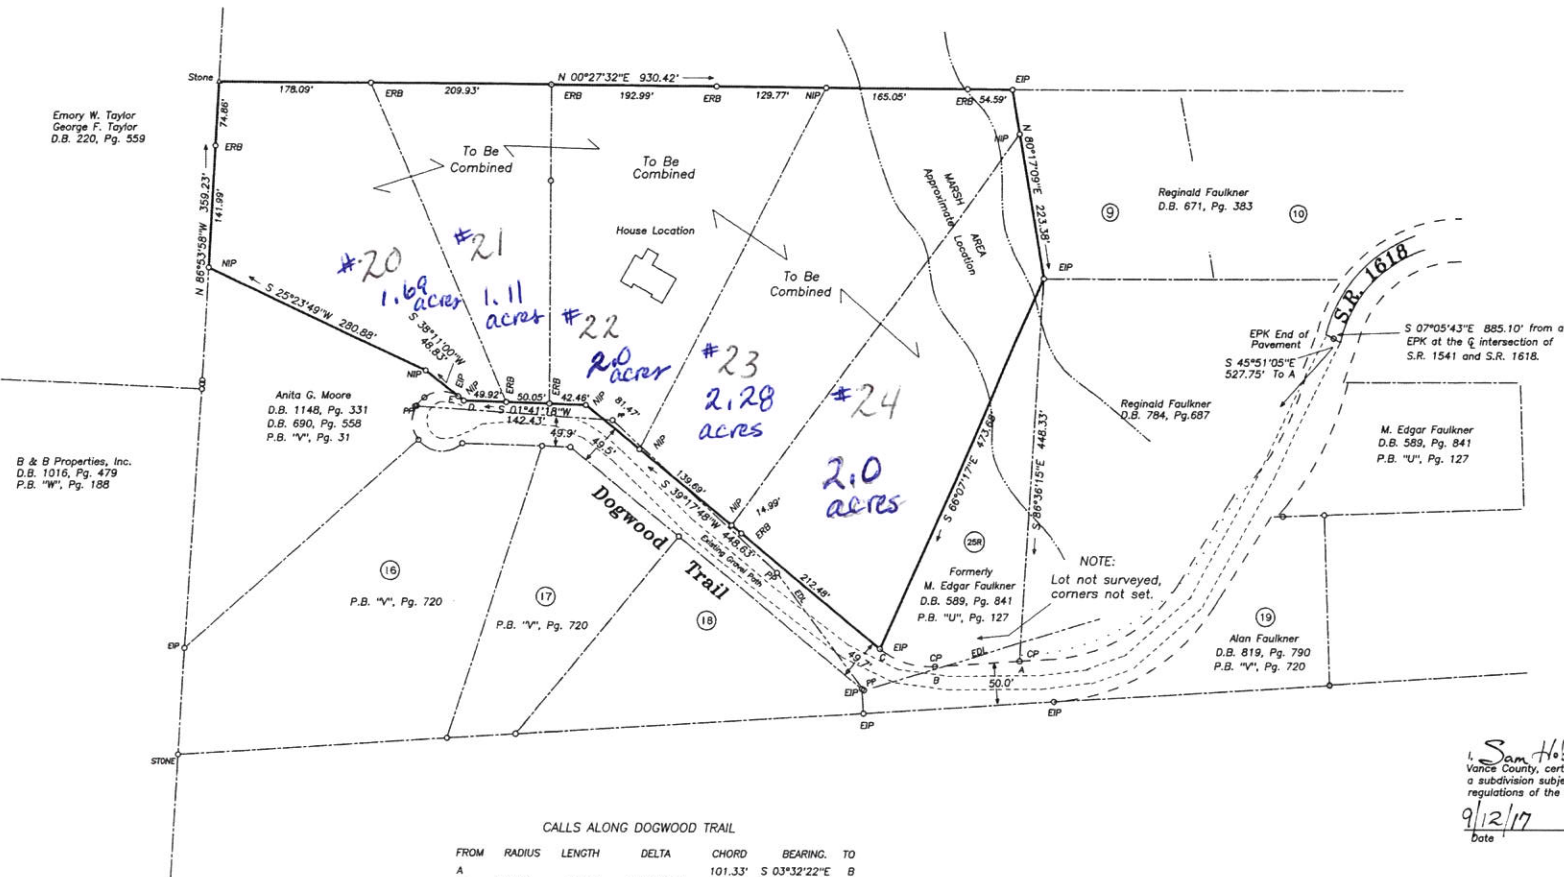


Y-819

North Relative to P.B. "U", Pg. 127

Earline Newton
D.B. 717, Pg. 466Location Map
(Not To Scale)

G.S. 47-30(f)(11)d

I certify that this survey is of a category such as the recombination of existing parcels, a court-ordered survey, or other exception to the definition of subdivision.

Alan R. Rowland
Alan R. Rowland, P.L.S.

All Areas Calculated By Coordinate Method

I, Alan R. Rowland, certify that this plat was drawn under my supervision from an actual survey made under my supervision from deeds shown on the face of the plat; that any boundaries not surveyed are clearly indicated on the face of the plat; that the ratio of precision as calculated before adjustment is 1:10,000+; that this survey and plat was prepared in accordance with G.S. 47-30 as amended. Witness my original signature, registration number, and seal this 28th day of August A.D., 2017.

Alan R. Rowland
Registered Land Surveyor L-2897



LEGEND

EIP Existing Iron Pipe
 EIS Existing Iron Spike
 EPK Existing PK Nail
 ERB Existing Rebar
 ERS Existing Railroad Spike
 ECM Existing Conc. Monument
 RCP Reinforced Concrete Pipe
 CMP Corrugated Metal Pipe
 EDL Electric Distribution Line
 ESL Electric Service Line
 CM Concrete Monument
 NIP New Iron Pipe
 NIS New Iron Spike
 NPK New PK Nail
 NRB New Rebar
 CIP Computed Point
 PP Power Pole
 PL Property Line
 CL Center Line
 R/W Right of Way
 MBL Min. Bldg. Line
 CC Control Corner



Alan's Surveying Company, P. A.
715 S. Chestnut Street Henderson, N. C. 27536
(252) 492-9234

Date: 01/27/07 Scale 1" = 100' File # V97130A3 - L
Last Revised 08/26/17

State of North Carolina
County of Vance

I, Jennifer Williams, Review Officer of Vance County, certify that the map or plat to which this certification is affixed meets all statutory requirements for recording.

Jennifer Williams 9/14/17
Date Review Officer

Recombination Survey For
Bryan Lassiter & Taylor Lassiter
Owner

Alan D. Faulkner & Melissa B. Faulkner
Sandy Creek Township

Vance County, North Carolina

Lots Combined

20R	1.69 Acres
21R	1.11 Acres
22R	2.00 Acres
23R	2.28 Acres
24R	2.00 Acres
Total	9.08 Acres

Reference:
D.B. 1067, Pg. 388
P.B. X, Pg. 469

Y-819

Y-819