


BK 5 Pg 121

NORTH CAROLINA, DURHAM COUNTY
J. WATTS COPLE, being duly sworn,
deposes and says he is a registered land surveyor living in Durham, North Carolina; that the attached map of N.C. BOARD OF MENTAL HEALTH is in all respects correct according to the best of his knowledge and belief and was prepared by him from an actual survey by him made on the 5th day of July, 1975, and that on said date the variation of the magnetic needle was 5° 23' WEST
J. Watts Copley
Registered Land Surveyor
Subscribed and sworn to before me this 8th day of July, 1975.
My commission expires 7-22-76
Shirley B. Copley
Notary Public



STATE OF NORTH CAROLINA, GRANVILLE COUNTY
The foregoing certificate of J. Watts Copley, a Notary Public of Durham County, North Carolina, is certified to be correct.
This instrument was presented for registration and filed in this office in Book 5, Page 121, 10th day of July, 1975 at 1:30 o'clock P.M.
Hazel B. Mann
Register of Deeds

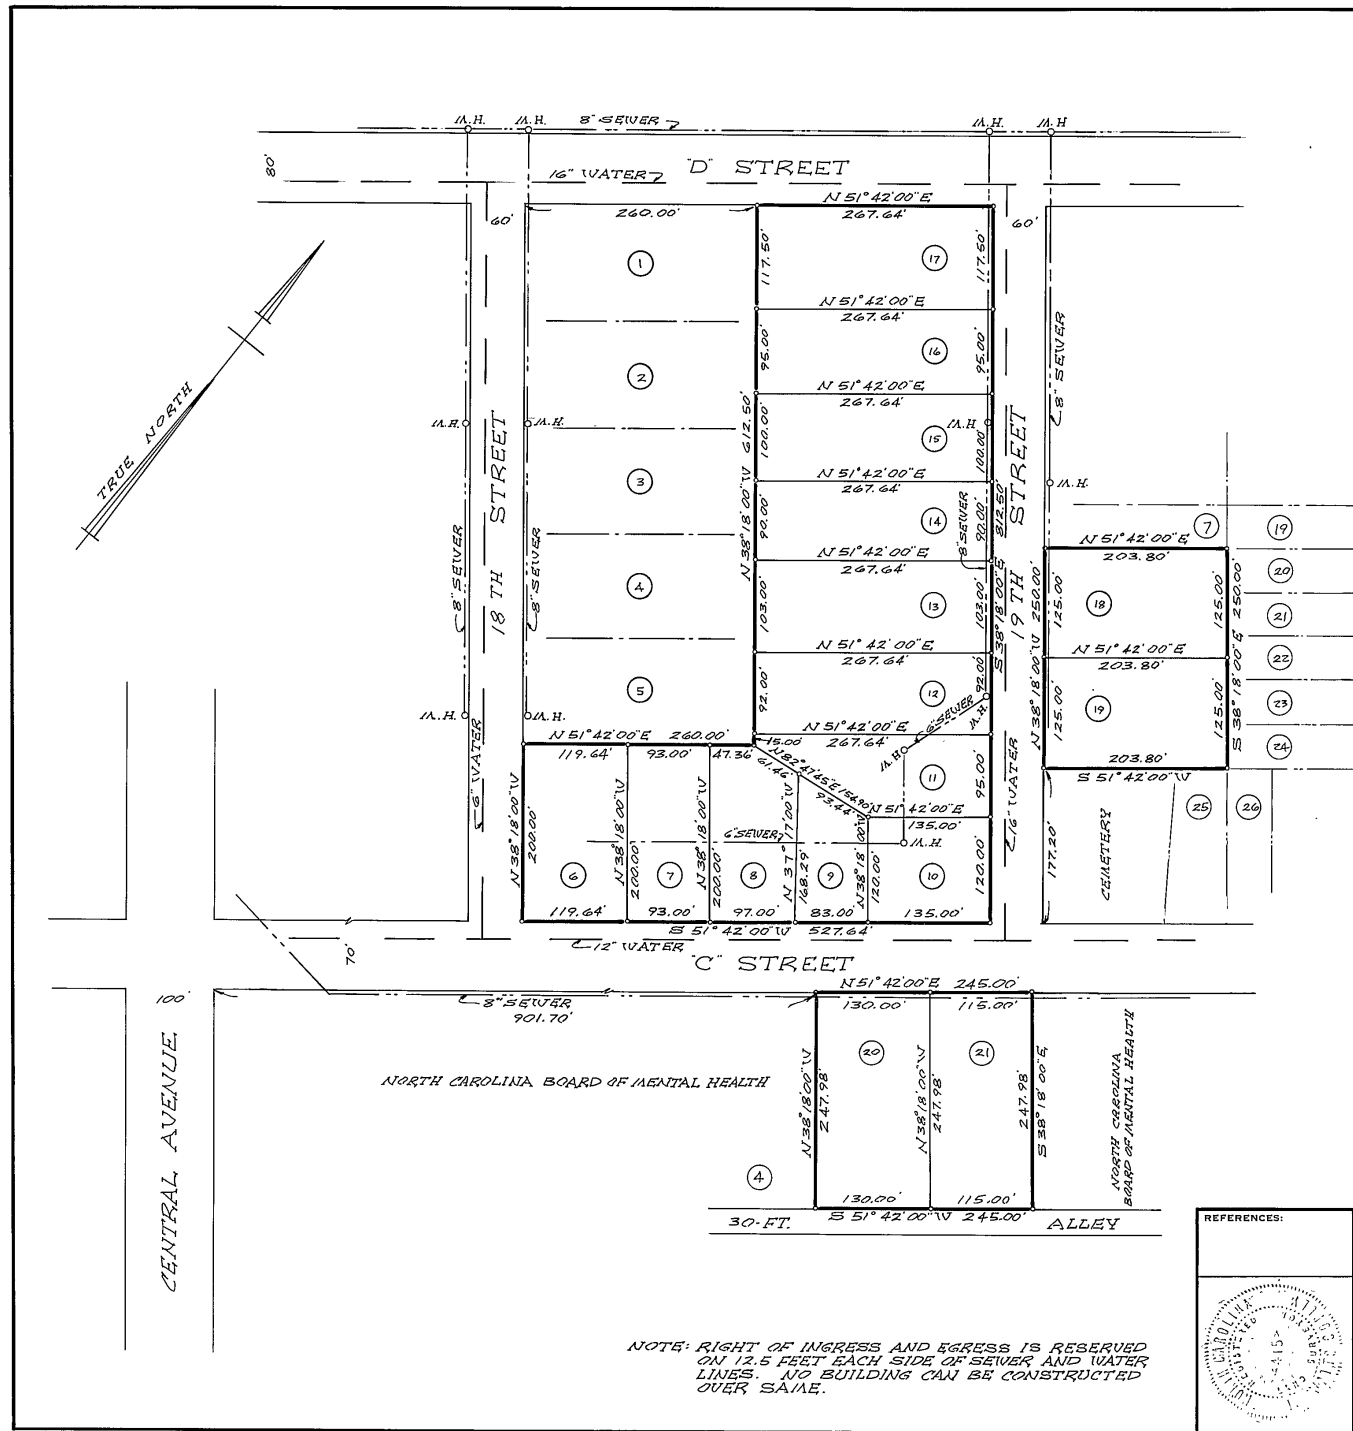

REFERENCES: 	J. WATTS COPLE, LAND SURVEYOR DURHAM, NORTH CAROLINA		
	PROPERTY OF NORTH CAROLINA BOARD OF MENTAL HEALTH DUTCHVILLE TOWNSHIP, GRANVILLE COUNTY, N.C.		
	SCALE: 1" = 100'	DATE: 7-8-75	DRAWN BY: R.C.B.
			JOB NO. 7543