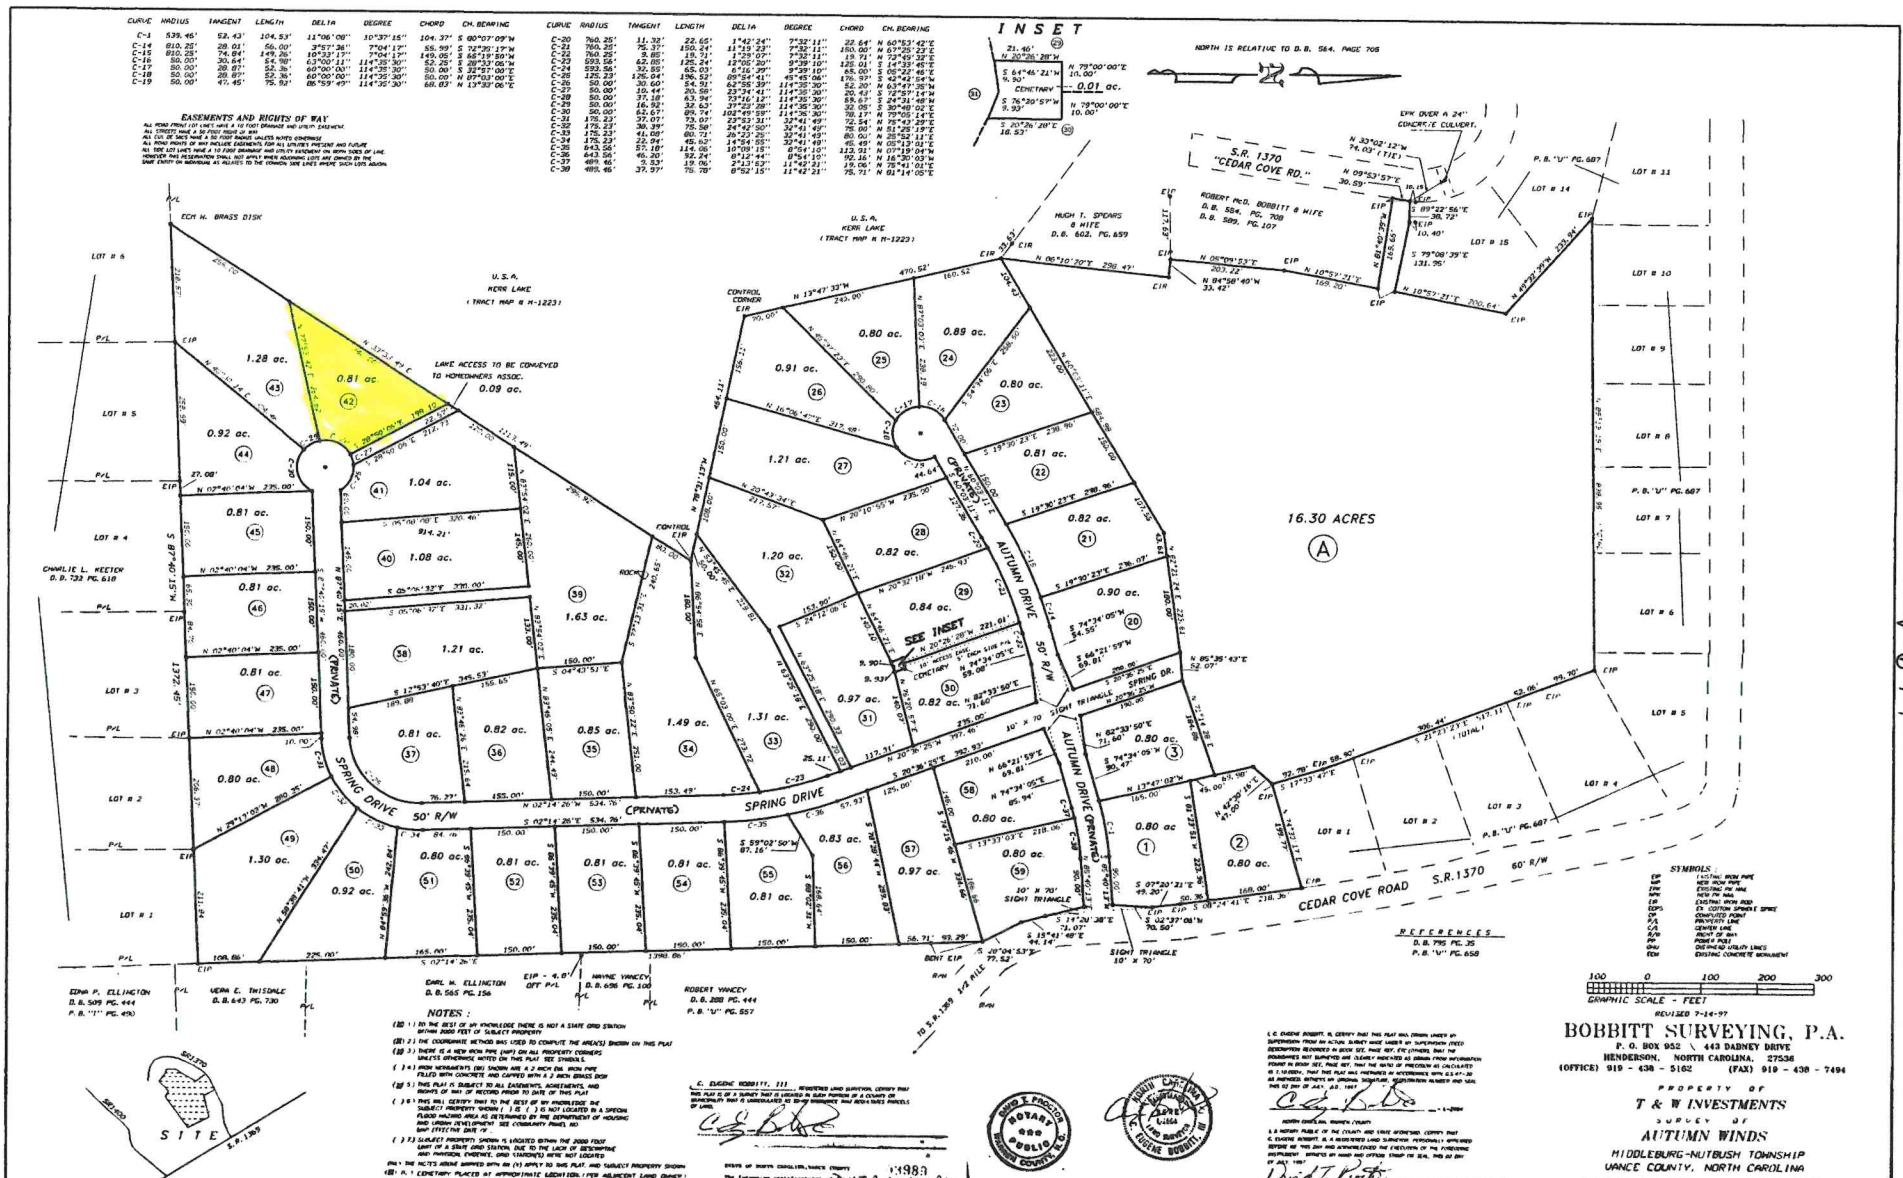

INSET
SEE INSET
16.30 ACRES
A
AUTUMN DRIVE
50' R/W
(PRIVATE)
SPRING DRIVE
50' R/W
(PRIVATE)
SPRING DR.
AUTUMN DRIVE
(PRIVATE)
S.R. 1370
"CEDAR COVE RD."
CEDAR COVE ROAD
S.R.1370
60' R/W
SITE
VICINITY MAP (NOT TO SCALE)
EASEMENTS AND RIGHTS OF WAY
NOTES :
REFERENCES
D.B. 795 PG. 35
P.B. "V" PG. 658
SYMBOLS :
GRAPHIC SCALE - FEET
REVISED 7-14-97
BOBBITT SURVEYING, P.A.
P. O. BOX 952 \ 443 DADNEY DRIVE
HENDERSON, NORTH CAROLINA, 27536
(OFFICE) 919 - 438 - 5162 (FAX) 919 - 438 - 7494
PROPERTY OF
T & W INVESTMENTS
SURVEY OF
AUTUMN WINDS
MIDDLEBURG-NUTBUSH TOWNSHIP
VANCE COUNTY, NORTH CAROLINA
SCALE 1" = 100 FEET JULY 02, 1997
PLAT FILE # 97 U XL 19

V-679