


NOEL

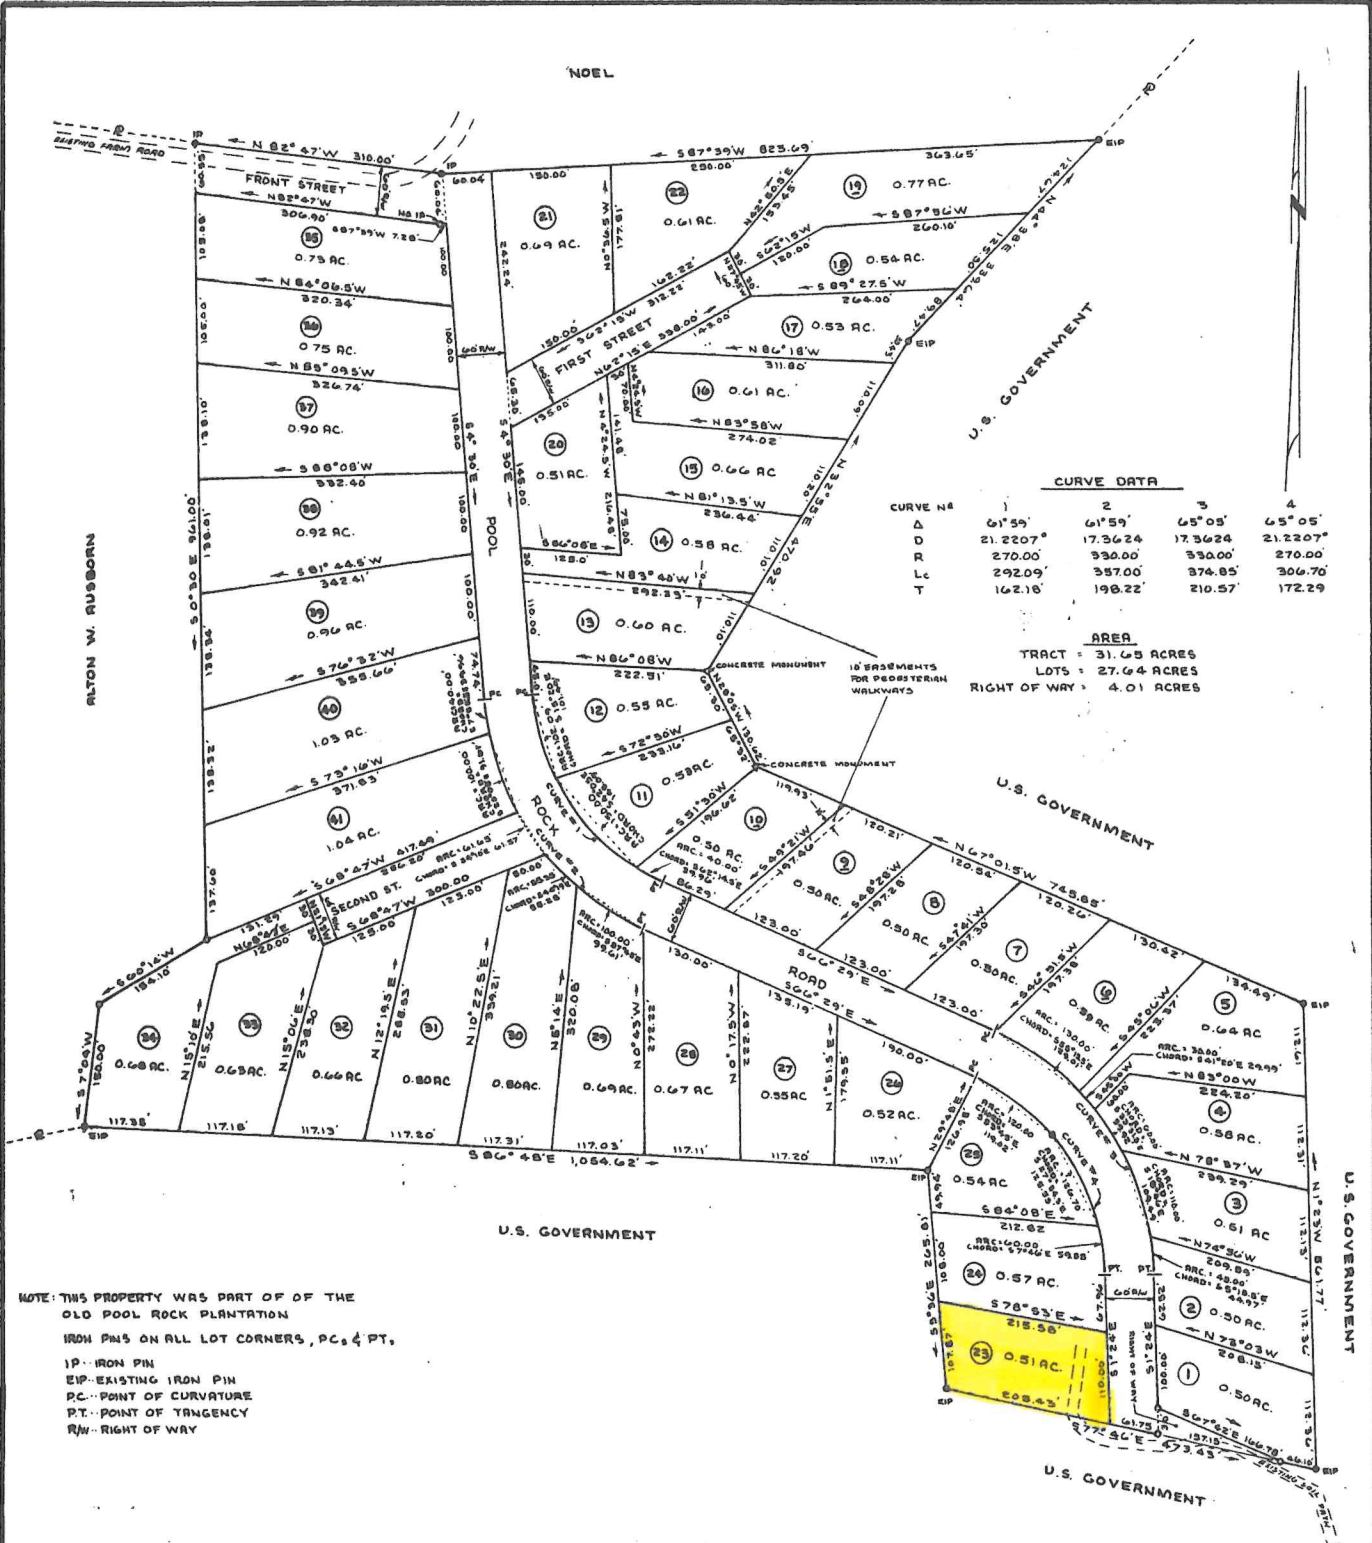

NOTE: THIS PROPERTY WAS PART OF THE OLD POOL ROCK PLANTATION  
IRON PINS ON ALL LOT CORNERS, PC, & PT.  
IP - IRON PIN  
EIP - EXISTING IRON PIN  
PC - POINT OF CURVATURE  
PT - POINT OF TANGENCY  
RW - RIGHT OF WAY

NORTH CAROLINA  
VANCE COUNTY  
I, JAMES OTHA MURPHY BEING DULY SWORN  
SAY THAT THIS PLAT OR MAP HEREON IS IN  
ALL RESPECTS CORRECT TO MY BEST  
KNOWLEDGE AND BELIEF AND WAS PREPARED  
FROM AN ACTUAL SURVEY MADE (BY ME,  
UNDER MY SUPERVISION) AND COMPLETED 3-8-74  
THAT THE ERROR OF CLOSURE IS 1' 3.000"  
THIS THE 9<sup>th</sup> DAY OF MARCH 1974  
James R. Murphy  
REGISTERED ENGINEER 4684  
SUBSCRIBED AND SWORN BEFORE ME THIS 9<sup>th</sup> DAY OF March 1974  
Nancy H. Bobbitt  
NOTARY PUBLIC  
MY COMMISSION EXPIRES September 17, 1977

STATE OF NORTH CAROLINA, VANCE COUNTY  
The foregoing certificate of Nancy H. Bobbitt,  
Notary Public of Vance County, N. C., is  
certified to be correct. This instrument was  
presented for registration and recorded in this  
office in Book T, Page 281.  
This 12 day of April, 1974, at 12:10 o'clock  
P. M.  
SARAH H. HALE, REGISTER OF DEEDS  
Alton W. Ausborn  
Deputy Register of Deeds  
PROPERTY OF  
ALTON W. AUSBORN  
WILLIAMSBORO TWP.  
VANCE COUNTY, N.C.

SURVEYED MARCH 8, 1974 SCALE 1"=100'