
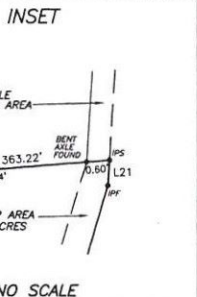


X-555

VANCE COUNTY, N.C.

2007 OCT 24 PM 2:51

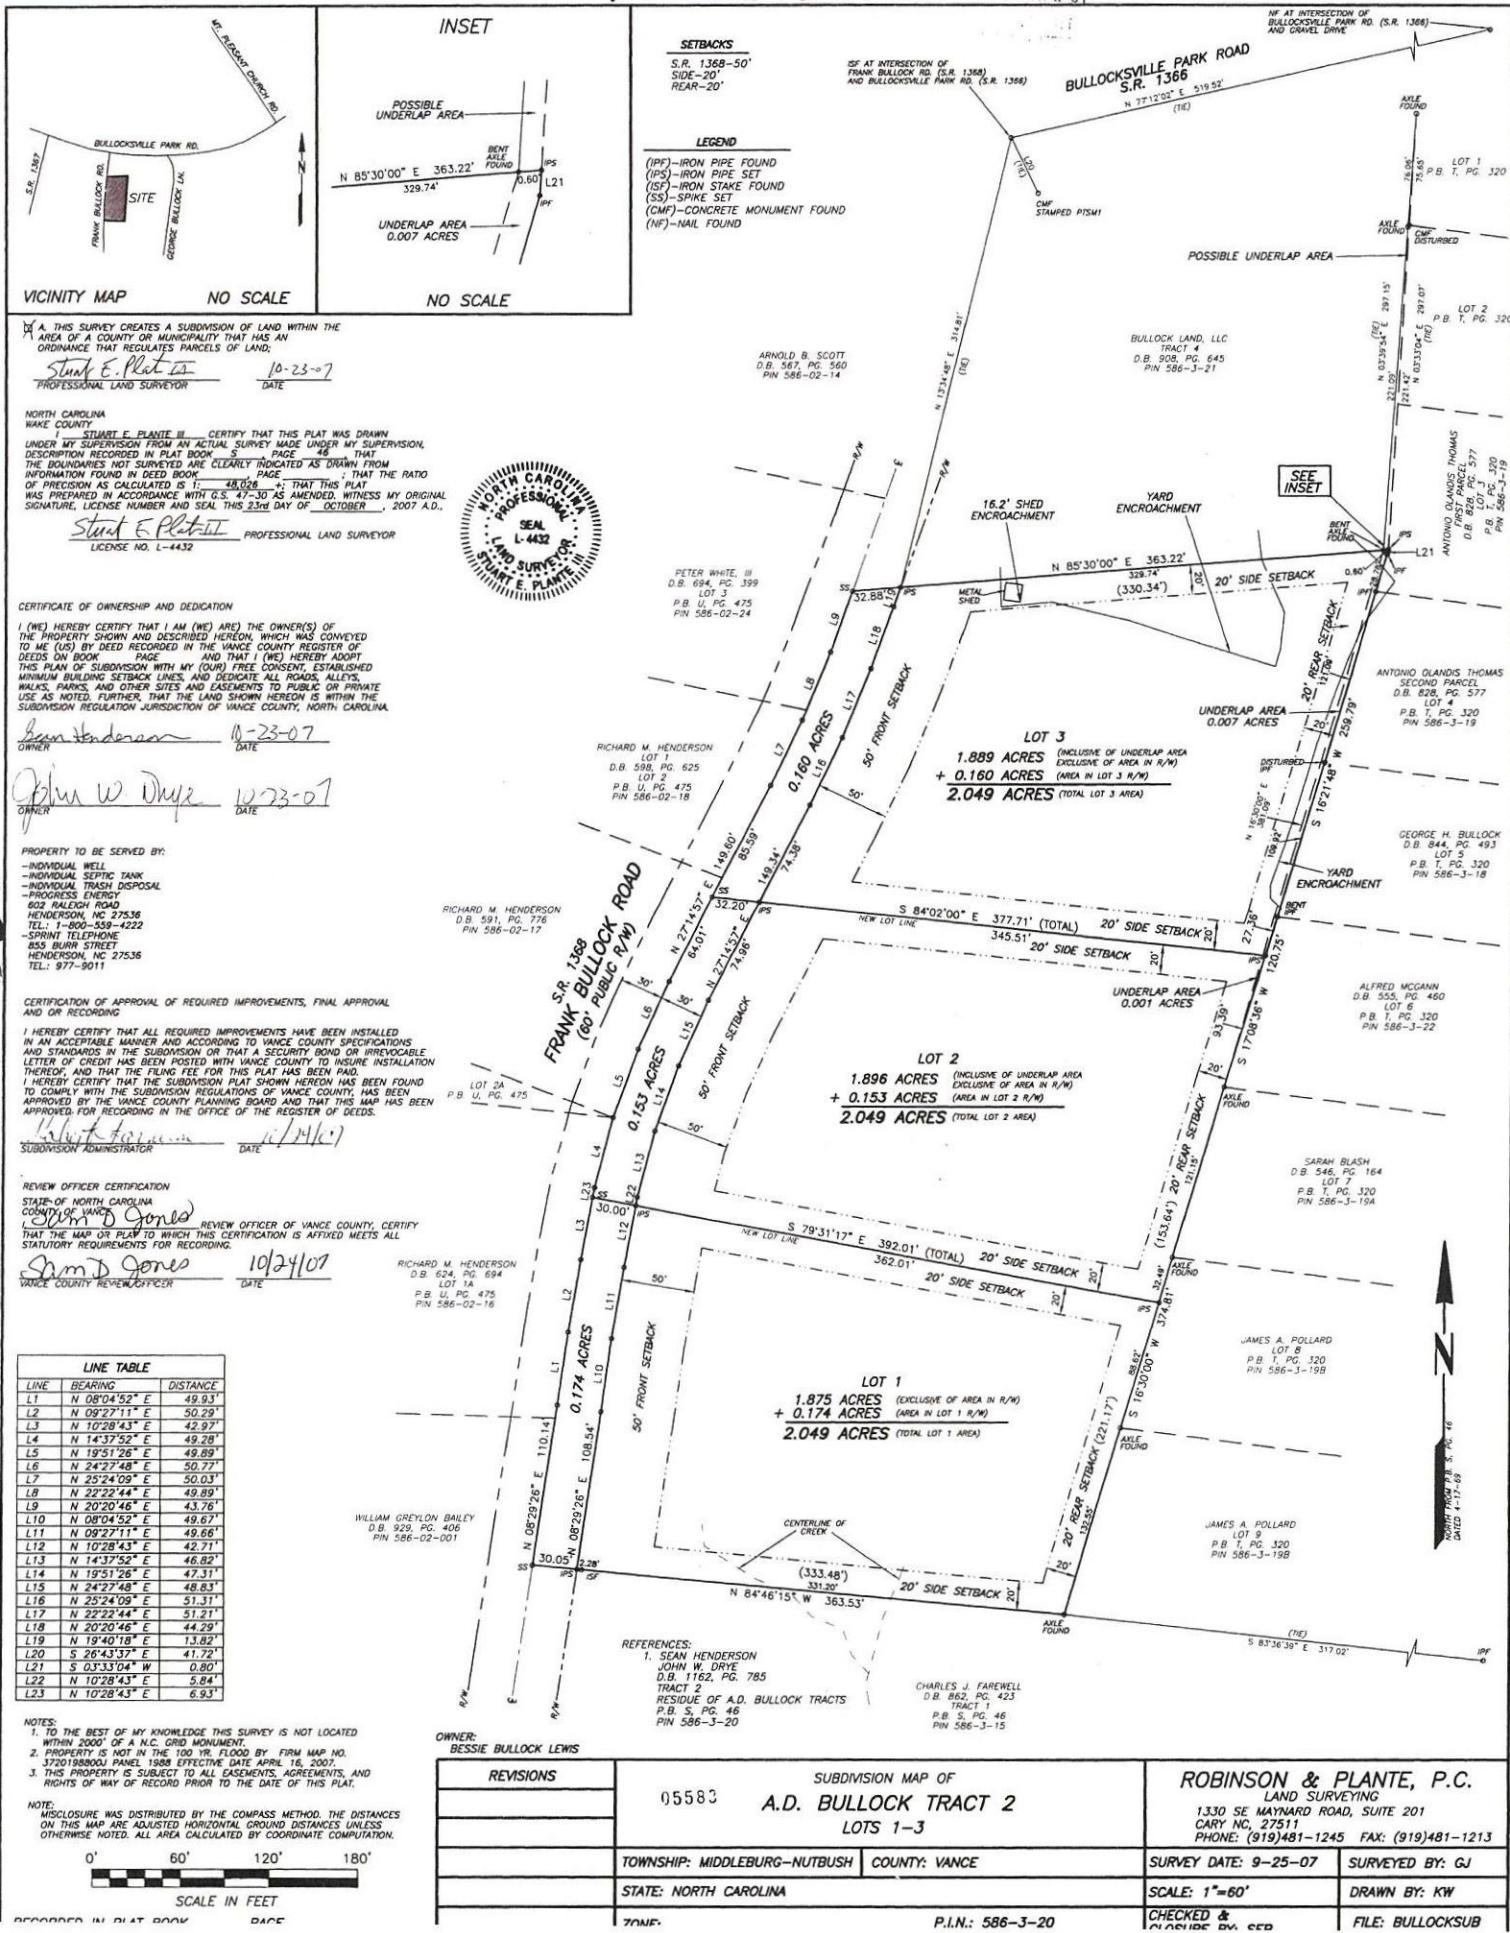

VICINITY MAP NO SCALE

NO SCALE

I, STUART E. PLANTE II, CERTIFY THAT THIS PLAN WAS DRAWN UNDER MY SUPERVISION FROM AN ACTUAL SURVEY MADE UNDER MY SUPERVISION. DESCRIPTION RECORDED IN PLAT BOOK 28 PAGE 28. THAT THE BOUNDARIES NOT SURVEYED ARE CLEARLY INDICATED AS DRAWN FROM INFORMATION FOUND IN DEED BOOK 28 PAGE 28; THAT THE RATIO OF PRECISION AS CALCULATED IS 1: 28,000; THAT THIS PLAN WAS PREPARED IN ACCORDANCE WITH G.S. 47-30 AS AMENDED. WITNESS MY ORIGINAL SIGNATURE, LICENSE NUMBER AND SEAL THIS 23rd DAY OF OCTOBER, 2007 A.D.

Stuart E. Plante II PROFESSIONAL LAND SURVEYOR
LICENSE NO. L-4432



CERTIFICATE OF OWNERSHIP AND DEDICATION

I (WE) HEREBY CERTIFY THAT I AM (WE) ARE THE OWNER(S) OF THE PROPERTY SHOWN AND DESCRIBED HEREON, WHICH WAS CONVEYED TO ME (US) BY DEED RECORDED IN THE VANCE COUNTY REGISTER OF DEEDS ON BOOK 28 PAGE 28 AND THAT I (WE) HEREBY ADJOINT THIS PLAN OF SUBDIVISION WITH MY (OUR) FREE CONSENT, ESTABLISHED MINIMUM BUILDING SETBACK LINES, AND DEDICATE ALL ROADS, ALLEYS, WALKS, PARKS, AND OTHER SITES AND EASEMENTS TO PUBLIC OR PRIVATE USE AS NOTED. FURTHER, THAT THE LAND SHOWN HEREON IS WITHIN THE SUBDIVISION REGULATION JURISDICTION OF VANCE COUNTY, NORTH CAROLINA.

OWNER: Sean Henderson DATE: 10-23-07

OWNER: John W. Drye DATE: 10-23-07

PROPERTY TO BE SERVED BY:

- INDIVIDUAL WELL
- INDIVIDUAL SEPTIC TANK
- INDIVIDUAL TRASH DISPOSAL
- PROGRESS ENERGY
- 602 RALEIGH ROAD
- HENDERSON, N.C. 27536
- TEL: 1-800-559-4222
- SPRINT TELEPHONE
- 855 BURR STREET
- HENDERSON, N.C. 27536
- TEL: 977-9011

CERTIFICATION OF APPROVAL OF REQUIRED IMPROVEMENTS, FINAL APPROVAL AND OR RECORDING

I HEREBY CERTIFY THAT ALL REQUIRED IMPROVEMENTS HAVE BEEN INSTALLED IN AN ACCEPTABLE MANNER AND ACCORDING TO VANCE COUNTY SPECIFICATIONS AND STANDARDS IN THE SUBDIVISION OR THAT A SECURITY BOND OR IRREVOCABLE LETTER OF CREDIT HAS BEEN POSTED WITH VANCE COUNTY TO INSURE INSTALLATION THEREOF, AND THAT THE FUND FEE FOR THIS PLAN HAS BEEN PAID.

I HEREBY CERTIFY THAT THE SUBDIVISION PLAN SHOWN HEREON HAS BEEN FOUND TO COMPLY WITH THE SUBDIVISION REGULATIONS OF VANCE COUNTY, HAS BEEN APPROVED BY THE VANCE COUNTY PLANNING BOARD AND THAT THIS MAP HAS BEEN APPROVED FOR RECORDING IN THE OFFICE OF THE REGISTER OF DEEDS.

Stuart E. Plante II DATE: 10/24/07

REVIEW OFFICER CERTIFICATION

STATE OF NORTH CAROLINA
COUNTY OF VANCE

I, Stuart E. Plante II, REVIEW OFFICER OF VANCE COUNTY, CERTIFY THAT THE MAP OR PLAN TO WHICH THIS CERTIFICATION IS AFFIXED MEETS ALL STATUTORY REQUIREMENTS FOR RECORDING.

Stuart E. Plante II DATE: 10/24/07

LINE	BEARING	DISTANCE
L1	N 08°04'52" E	49.93'
L2	N 09°27'11" E	50.29'
L3	N 10°28'43" E	42.97'
L4	N 14°37'52" E	49.28'
L5	N 19°51'26" E	49.89'
L6	N 24°27'48" E	50.77'
L7	N 25°24'09" E	50.03'
L8	N 22°22'44" E	49.89'
L9	N 20°20'46" E	43.78'
L10	N 08°04'52" E	49.67'
L11	N 09°27'11" E	49.66'
L12	N 10°28'43" E	42.71'
L13	N 14°37'52" E	46.82'
L14	N 19°51'26" E	47.31'
L15	N 24°27'48" E	48.63'
L16	N 25°24'09" E	51.31'
L17	N 22°22'44" E	51.21'
L18	N 20°20'46" E	44.29'
L19	N 19°40'18" E	13.82'
L20	S 26°43'37" E	41.72'
L21	S 03°33'04" W	0.80'
L22	N 10°28'43" E	5.84'
L23	N 10°28'43" E	6.93'

NOTES:

1. TO THE BEST OF MY KNOWLEDGE THIS SURVEY IS NOT LOCATED WITHIN 2000' OF A N.C. GRID MONUMENT.
2. PROPERTY IS NOT IN THE 100 YR. FLOOD BY FIRM MAP NO. 372018800U PANEL 158B EFFECTIVE DATE APRIL 16, 2007.
3. THIS PROPERTY IS SUBJECT TO ALL EASEMENTS, AGREEMENTS, AND RIGHTS OF WAY OF RECORD PRIOR TO THE DATE OF THIS PLAN.

NOTE: ENCLOSURE WAS DISTRIBUTED BY THE COMPASS METHOD. THE DISTANCES ON THIS MAP ARE ADJUSTED HORIZONTAL GROUND DISTANCES UNLESS OTHERWISE NOTED. ALL AREA CALCULATED BY COORDINATE COMPUTATION.

SCALE IN FEET
0' 60' 120' 180'

RECORDED IN PLAT BOOK 28 PAGE 28

OWNER: BESSIE BULLOCK LEWIS

REVISIONS	SUBDIVISION MAP OF	ROBINSON & PLANTE, P.C.
	05583	LAND SURVEYING
	A.D. BULLOCK TRACT 2	1330 SE MAYNARD ROAD, SUITE 201
	LOTS 1-3	CARY NC, 27511
		PHONE: (919)481-1245 FAX: (919)481-1213
TOWNSHIP: MIDDLEBURGH-NUTBUSH	COUNTY: VANCE	SURVEY DATE: 9-25-07
STATE: NORTH CAROLINA		SURVEYED BY: GJ
7000'	P.I.N.: 586-3-20	SCALE: 1"=60'
		DRAWN BY: KW
		CHECKED & PLACED BY: cep
		FILE: BULLOCKSUB