


20-637




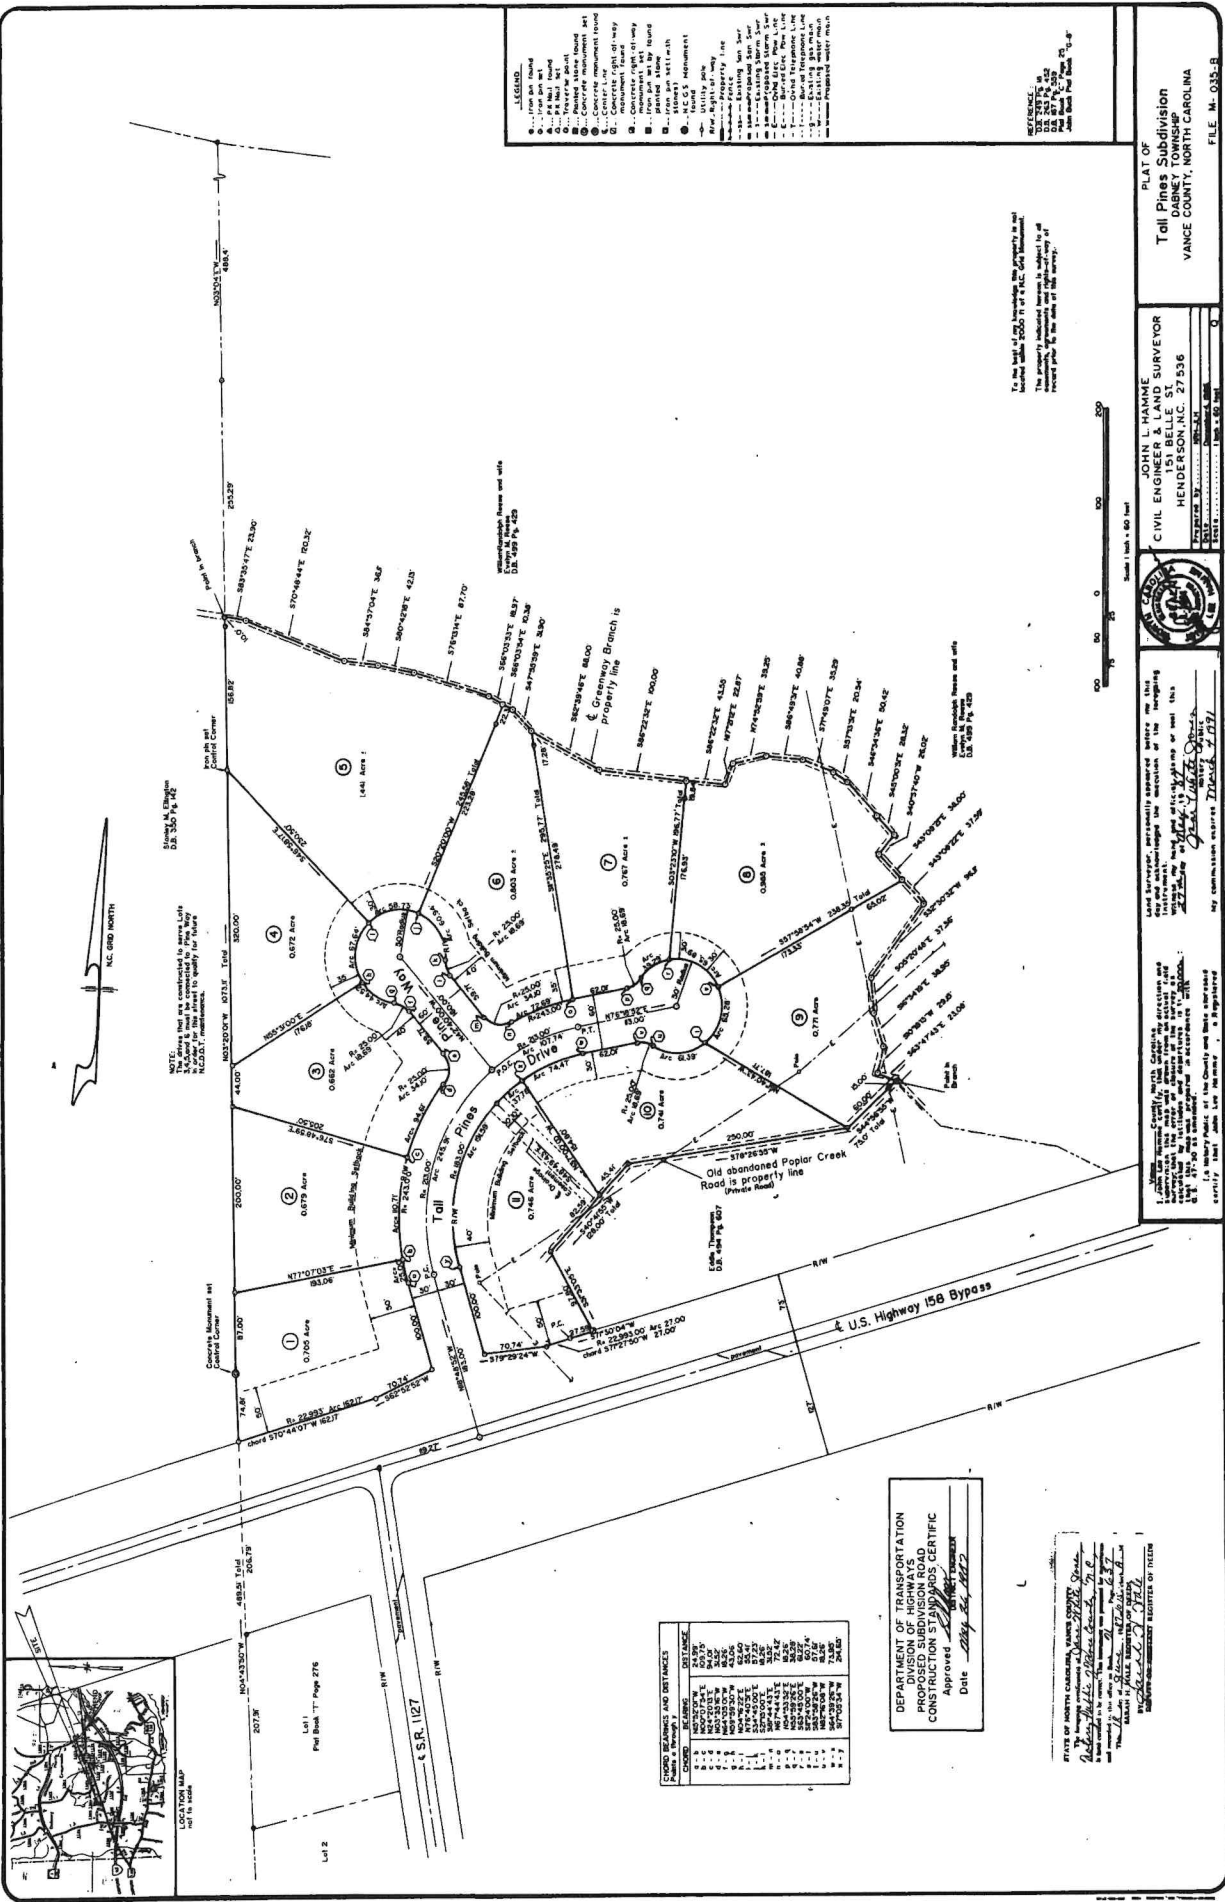


PLAT OF
Tail Pines Subdivision
DABNEY TOWNSHIP
VANCE COUNTY, NORTH CAROLINA

JOHN L. HAMME
CIVIL ENGINEER
151 BELLE ST.
HENDERSON, N.C. 27536





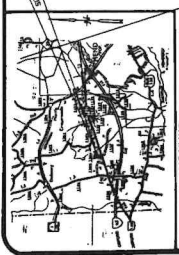


DEPARTMENT OF TRANSPORTATION
DIVISION OF HIGHWAYS
PROPOSED SUBDIVISION ROAD
Approved: _____

