
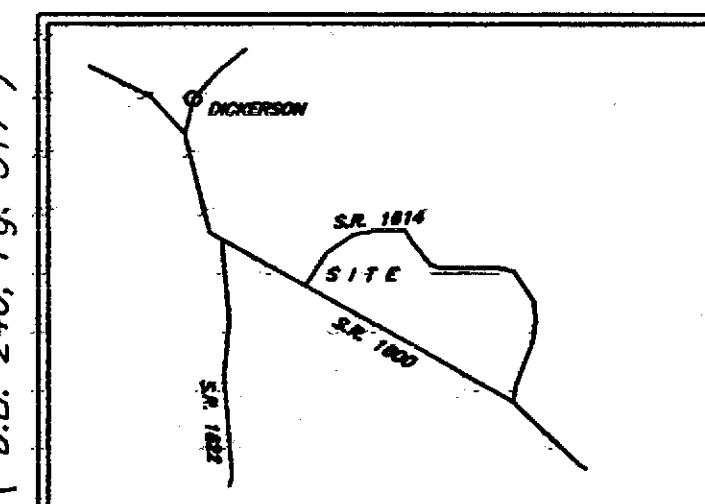


Plat Book 36, Page 183

Doc ID: 000275330001 Type: CRP
Recorded: 04/08/2008 at 11:15:36 AM
Fee Amt: \$21.00 Page 1 of 1
Granville County, NC
Kathryn Crews Averett Reg of Deeds
BK 36 PG 183

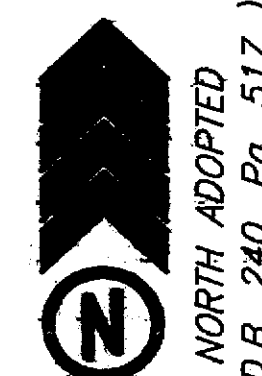


VICINITY MAP
NOT TO SCALE

References: D.B. 240, Pg. 517

LEGEND

- EIP - EXISTING IRON PIN
- IPS - IRON PIN SET
- PK - PK NAIL SET
- CP - COMPUTED POINT

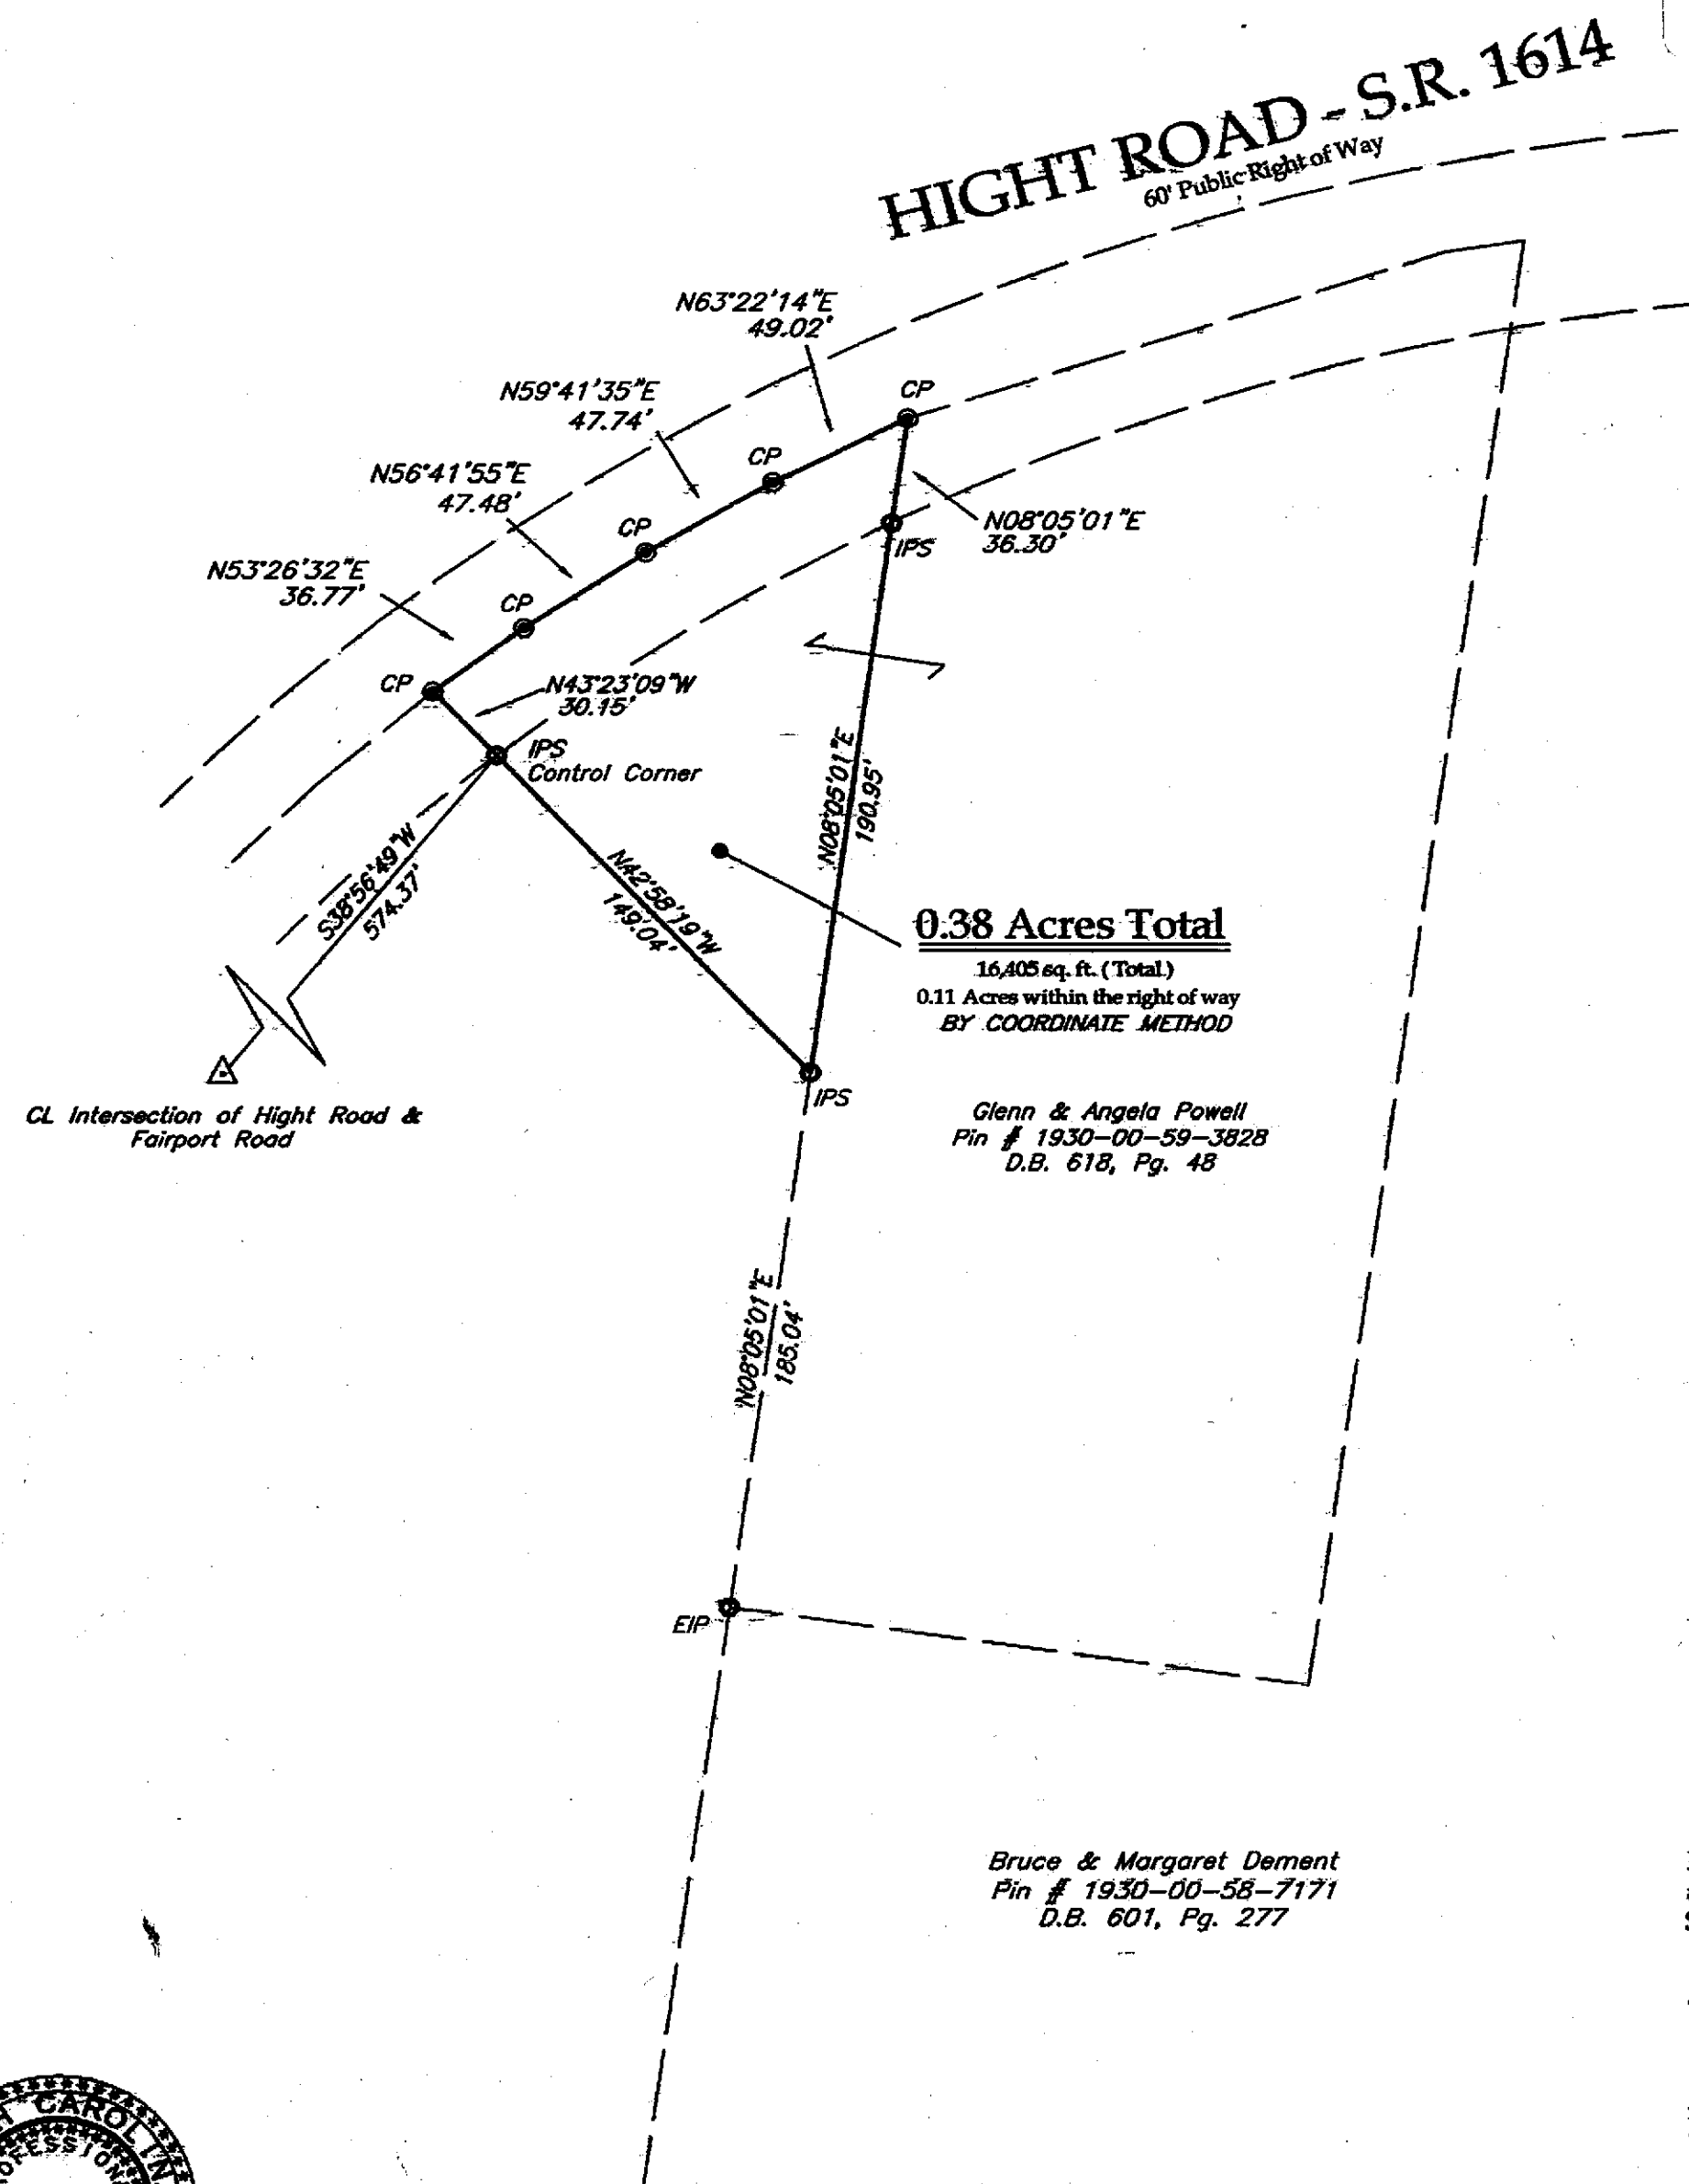

NOTE: 0.38 Ac. Tract to be Recombined with Pin # 1930-00-59-3828


That this plat is of a survey of another category, such as the recombination of existing parcels, a court ordered survey or other exception to the definition of subdivision.

STATE OF NORTH CAROLINA
GRANVILLE COUNTY


I, Benjamin L. Bryan, certify that this plat was drawn under my supervision from an actual survey made under my supervision from references as noted on said plat; that the boundaries not surveyed are clearly indicated as drawn from information as indicated under references; that the ratio of precision as calculated is greater than 1:10,000; that this plat was prepared in accordance with NCGS 47-30 as amended.

Witness my original signature, registration number and seal this 1 day of April, 2008.

Benjamin L. Bryan
Professional Land Surveyor (L-2679)

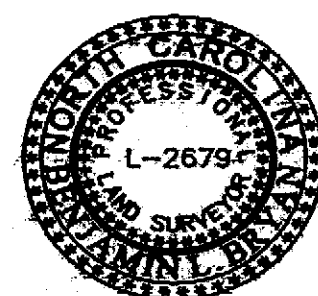

surveyed by:
Ben L. Bryan, P.A.
4017 U.S. HWY 15 SOUTH
OXFORD, N.C. 27565
PH: (919) 690-1026

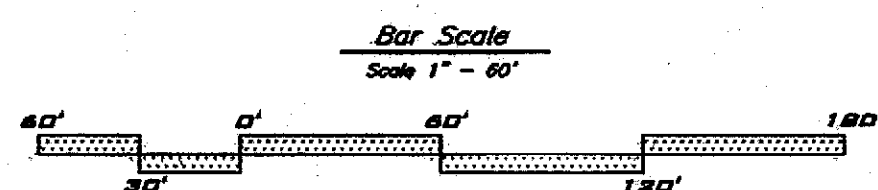

STATE OF NORTH CAROLINA
COUNTY OF GRANVILLE

I, *Bruce A. Smith*, Review Officer of Granville County, certify that this map or plat to which this certification is affixed meets all statutory requirements for recordings.

Bruce A. Smith
Review Officer

4-8-08
Date

I hereby certify that the property shown and described hereon on this subdivision plat for recordation, qualifies as an exception to the provisions of the Subdivision Regulations of Granville County, North Carolina under Section 10.020 titled:

RECOMBINATION

Title of Exception

Sammy G. Collins, Deputy
Land Development Administrator/Granville County, North Carolina

4/8/08
Date

Recombination Survey for

Glenn E. Powell

FISHING CREEK TOWNSHIP
DATE: April 1st, 2008

GRANVILLE COUNTY
Scale 1" = 60'

NORTH CAROLINA
File Number: 2007137

Plat Book 36, Page 183