
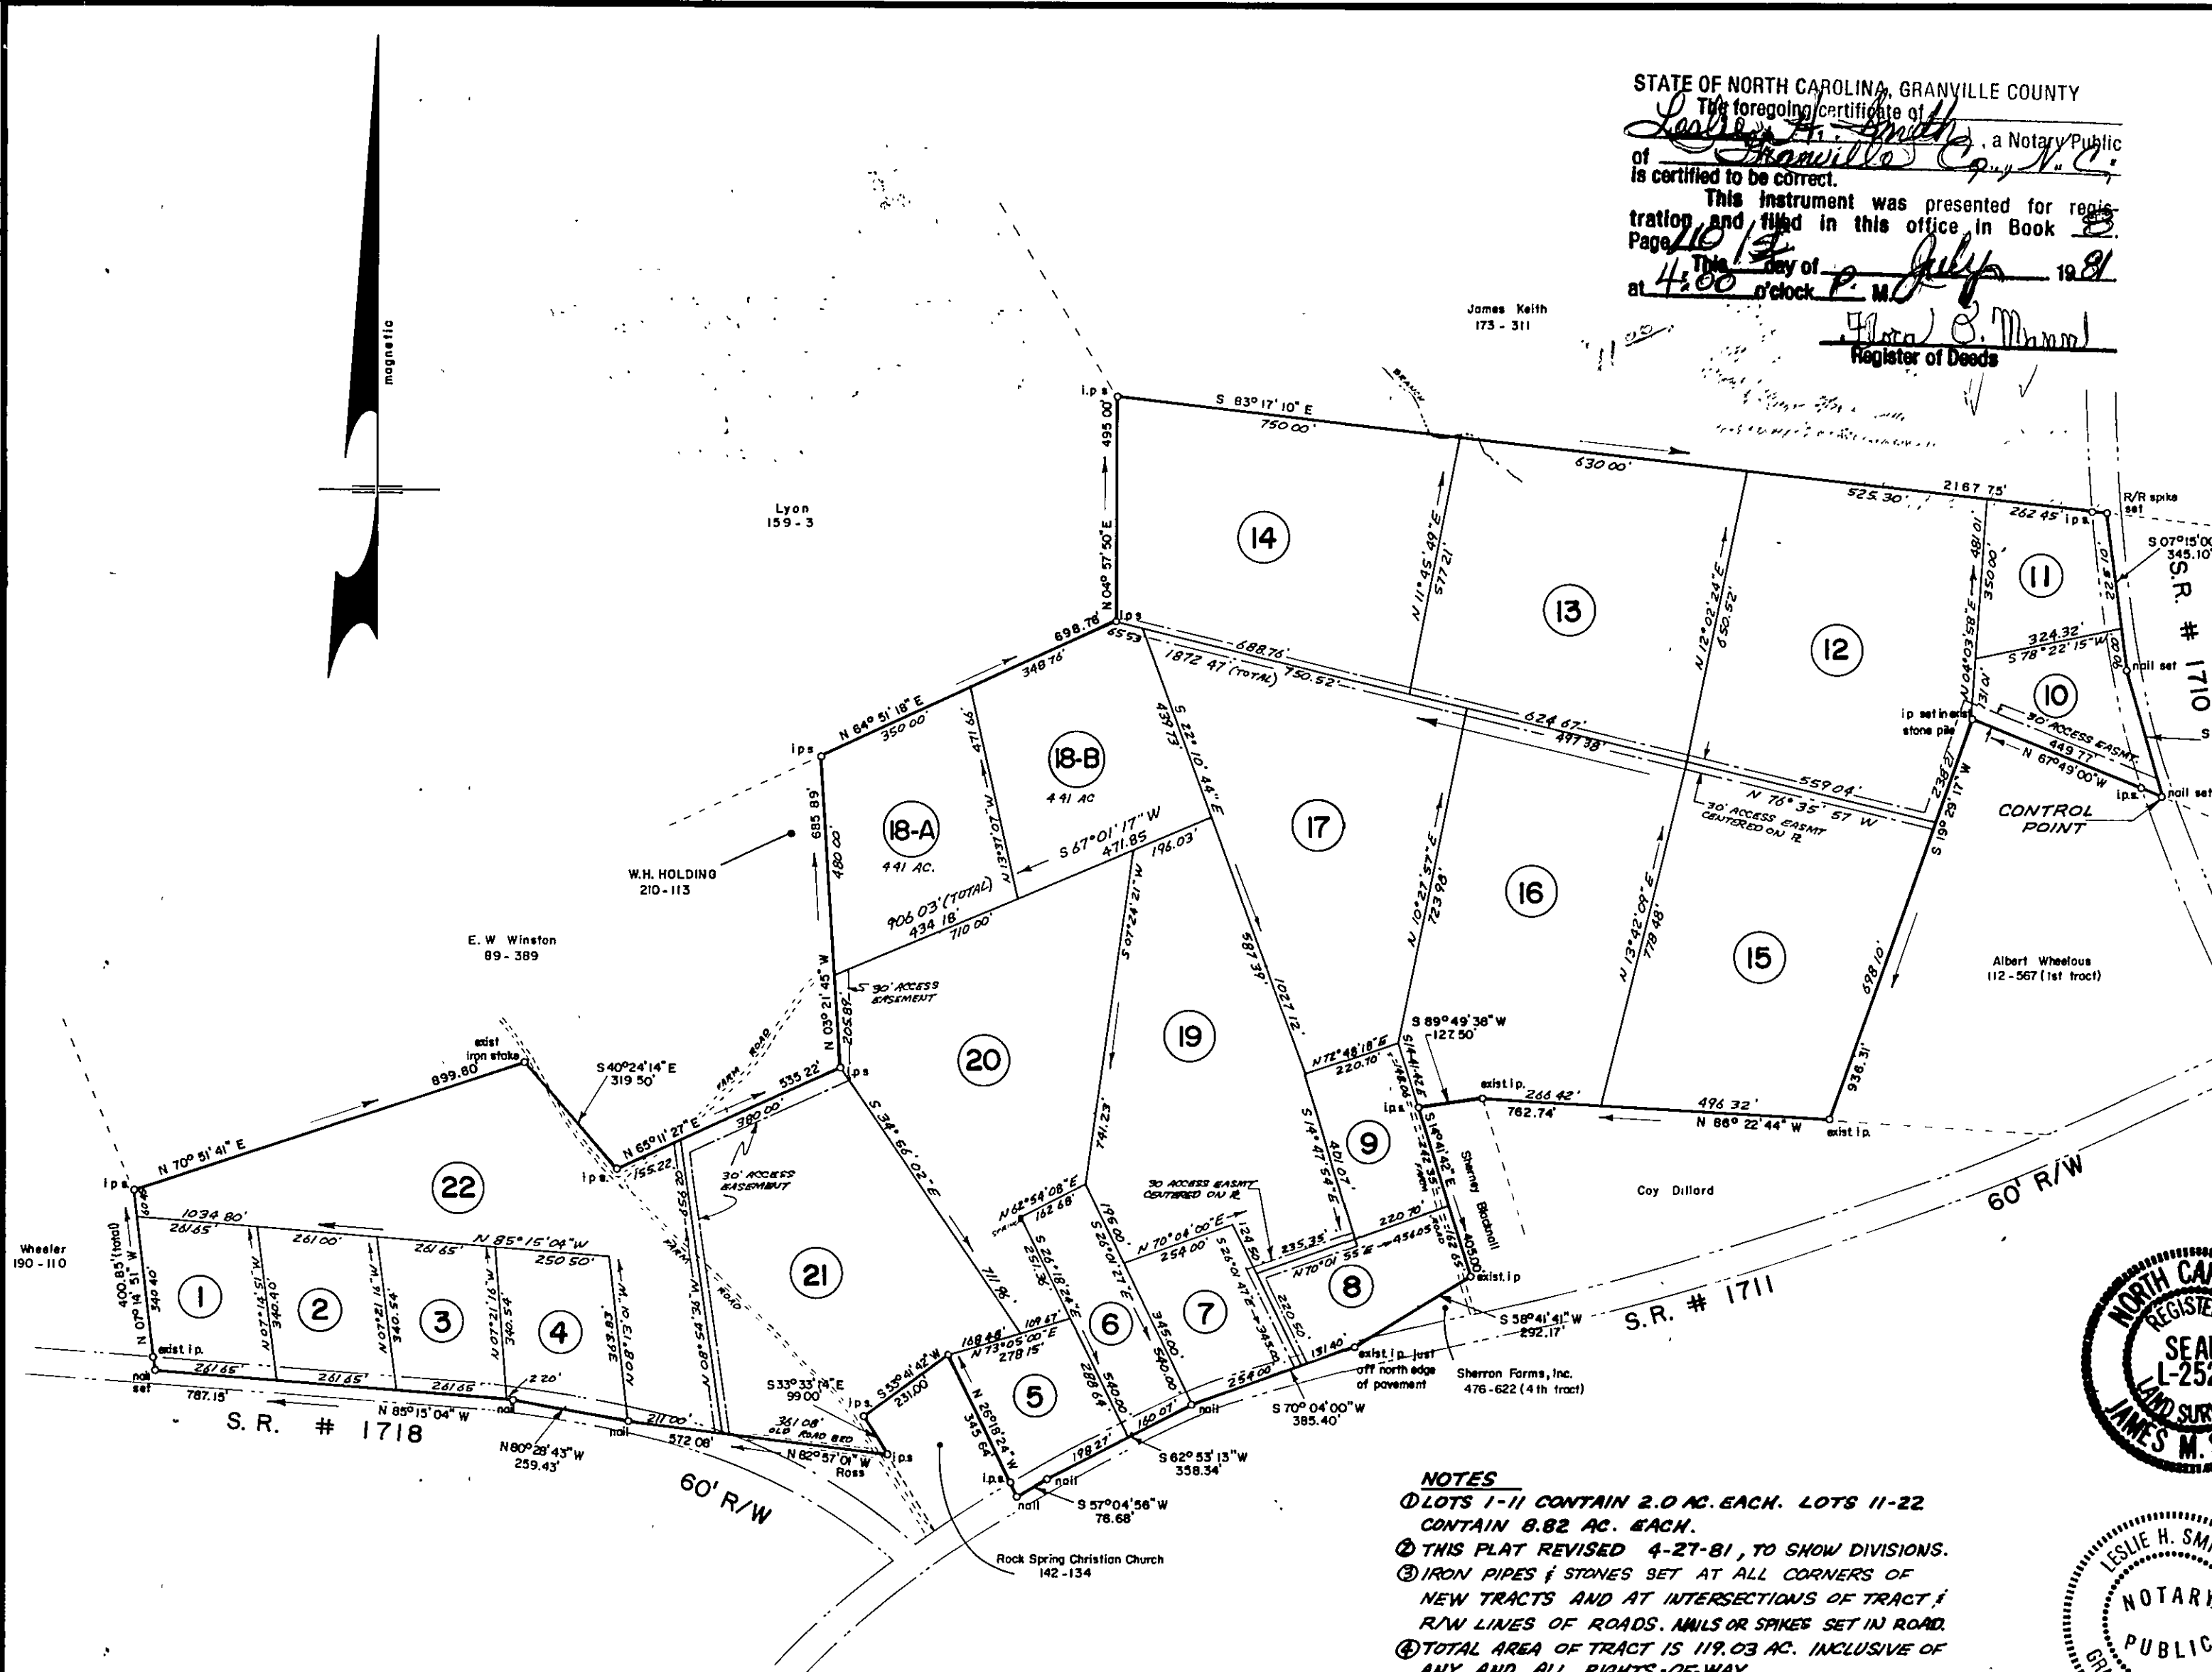



BK 8, Pg 110

BK 8, Pg 110

STATE OF NORTH CAROLINA, GRANVILLE COUNTY
 The foregoing Certificate of Leslie H. Smith, a Notary Public
 of Granville County, N.C.
 is certified to be correct.
 This instrument was presented for registra-
 tion and filed in this office in Book 8
 Page 110 of July 1981
 at 4:00 o'clock P.M. James M. Smith
 Register of Deeds

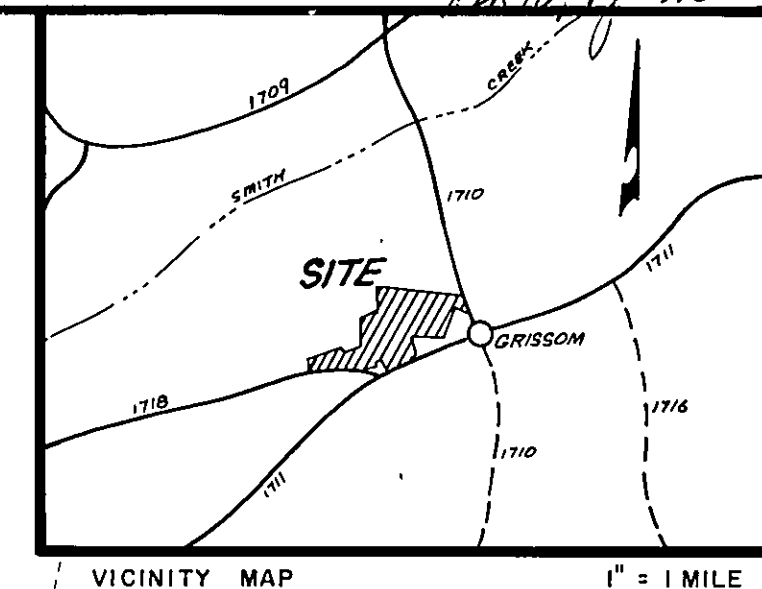

I, JAMES M. SMITH, Certify that under
 my direction and supervision this map was drawn from
 an actual field survey; that the error of closure as
 calculated by latitudes and departures is 1:16,866
 that the boundaries not surveyed are shown as broken
 lines plotted from references shown on this map; that
 this map was prepared in accordance with GS 47-30
 as amended.
 WITNESS my hand and seal this 28th day of
 JANUARY AD 19 81.
James M. Smith
 Engineer - Land Surveyor
 Registration Number L - 2524
 Subscribed and sworn to before me this 28th day
 of JANUARY, 19 81.
Leslie H. Smith Notary Public
 My commission expires June 19, 1983.

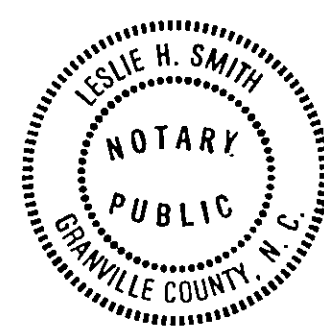

- NOTES**
- LOTS 1-11 CONTAIN 2.0 AC. EACH. LOTS 11-22 CONTAIN 8.82 AC. EACH.
 - THIS PLAT REVISED 4-27-81, TO SHOW DIVISIONS.
 - IRON PIPES & STONES SET AT ALL CORNERS OF NEW TRACTS AND AT INTERSECTIONS OF TRACT & R/W LINES OF ROADS. NAILS OR SPIKES SET IN ROAD.
 - TOTAL AREA OF TRACT IS 119.03 AC. INCLUSIVE OF ANY AND ALL RIGHTS-OF-WAY.

DIVISIONS

PARCEL	NAME
1 & 12	LORESE & ODELL WILSON
2 & 21	CATHERINE & LEON PITTS
3 & 22	CHARLIE & MILDRED HOLDING
4 & 16	JOHN C. HOLDING
5 & 20	SANFORD & LILLIE HOLDING
6 & 18	6-ROOSEVELT HOLDING, 18-A-BRENDA HOLDING, 18-B-JAMES EDWARD MITCHELL
7 & 14	WILLIAM HENRY & LUCY HOLDING
8 & 15	FRED & JOANN HOLDING
9 & 13	BETTY SMITH
10 & 17	NORELLA & JOHNNIE McCALL
11 & 19	ZACHARIAH & ERELENE HOLDING

References -
 D.B. 109-579, D.B. 98-496, D.B. 86-507
 REVISIONS -
 6-19-81 - CHANGE DIVISIONS

SURVEY OF THE
PEARL MANGUM HOLDING ESTATE

BRASSFIELD TOWNSHIP
 GRANVILLE COUNTY, NORTH CAROLINA

1" = 300'
 JANUARY 28, 1981
 FILE NO. 080-127



**Precision
 Surveys, Inc.**
 P.O. BOX 1167 OXFORD, N.C.
 (919) 693-1383

Bk 8, Pg 110

