
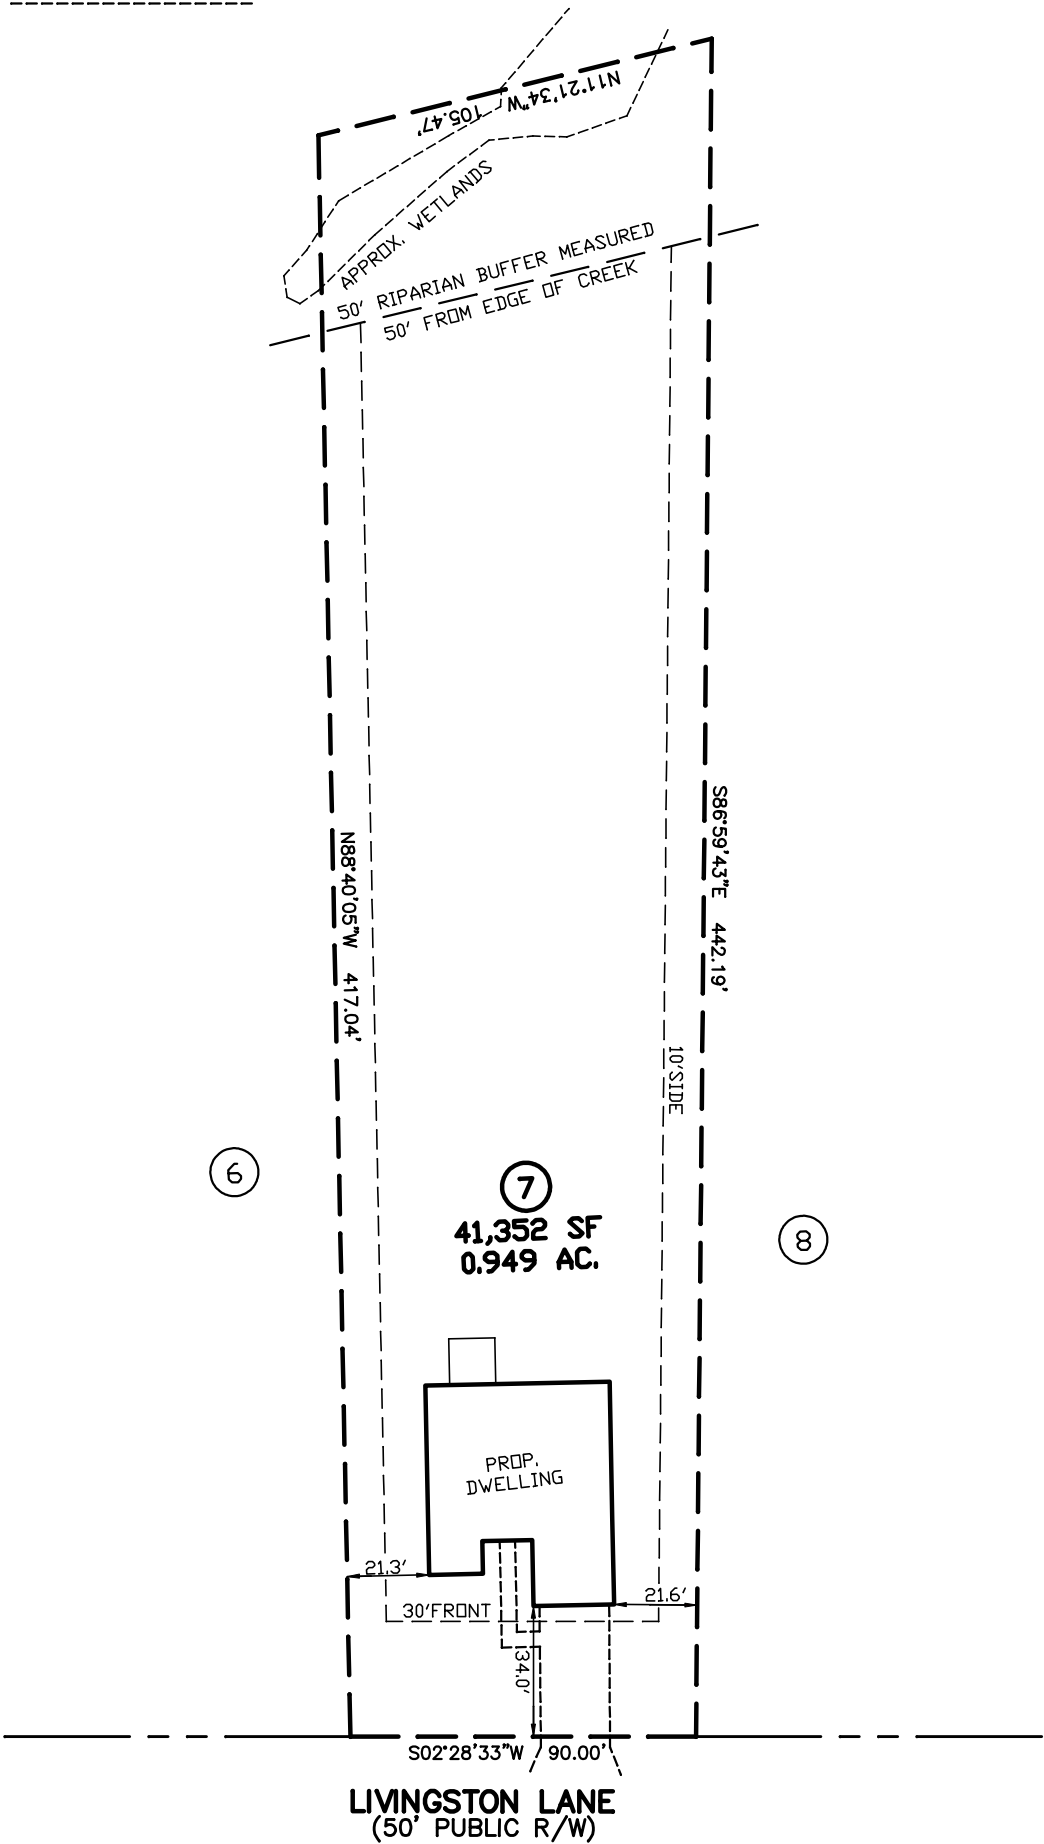


LOT HAS PUBLIC ROAD FRONTAGE.
NO RECORDED ACCESS EASEMENT.

PARCEL I.D. _____

PRELIMINARY PLAT
NOT FOR RECORDATION, CONVEYANCES,
OR SALES

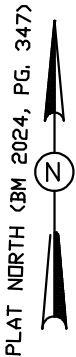

PROPOSED HOUSE LOCATION FOR
SOUTHVIEW HOMES, LLC

NO FIELD SURVEY WAS DONE FOR THE
PREPARATION OF THIS PLAT

LOT 7 OF
TANTALLON SUBDIVISION

DUNN TOWNSHIP FRANKLIN COUNTY
NORTH CAROLINA

BEARINGS AND DISTANCES SHOWN ABOVE WERE
TAKEN FROM PLAT ENTITLED "TANTALLON SUBDIVISION"
SUBDIVISION" AS SHOWN IN
P.B. 2024, PG. 347-349 OF THE FRANKLIN
COUNTY REGISTRY.

SCALE: 1" = 50'

12-19-24

DWN. BY: AJB

SCALE IN FEET

