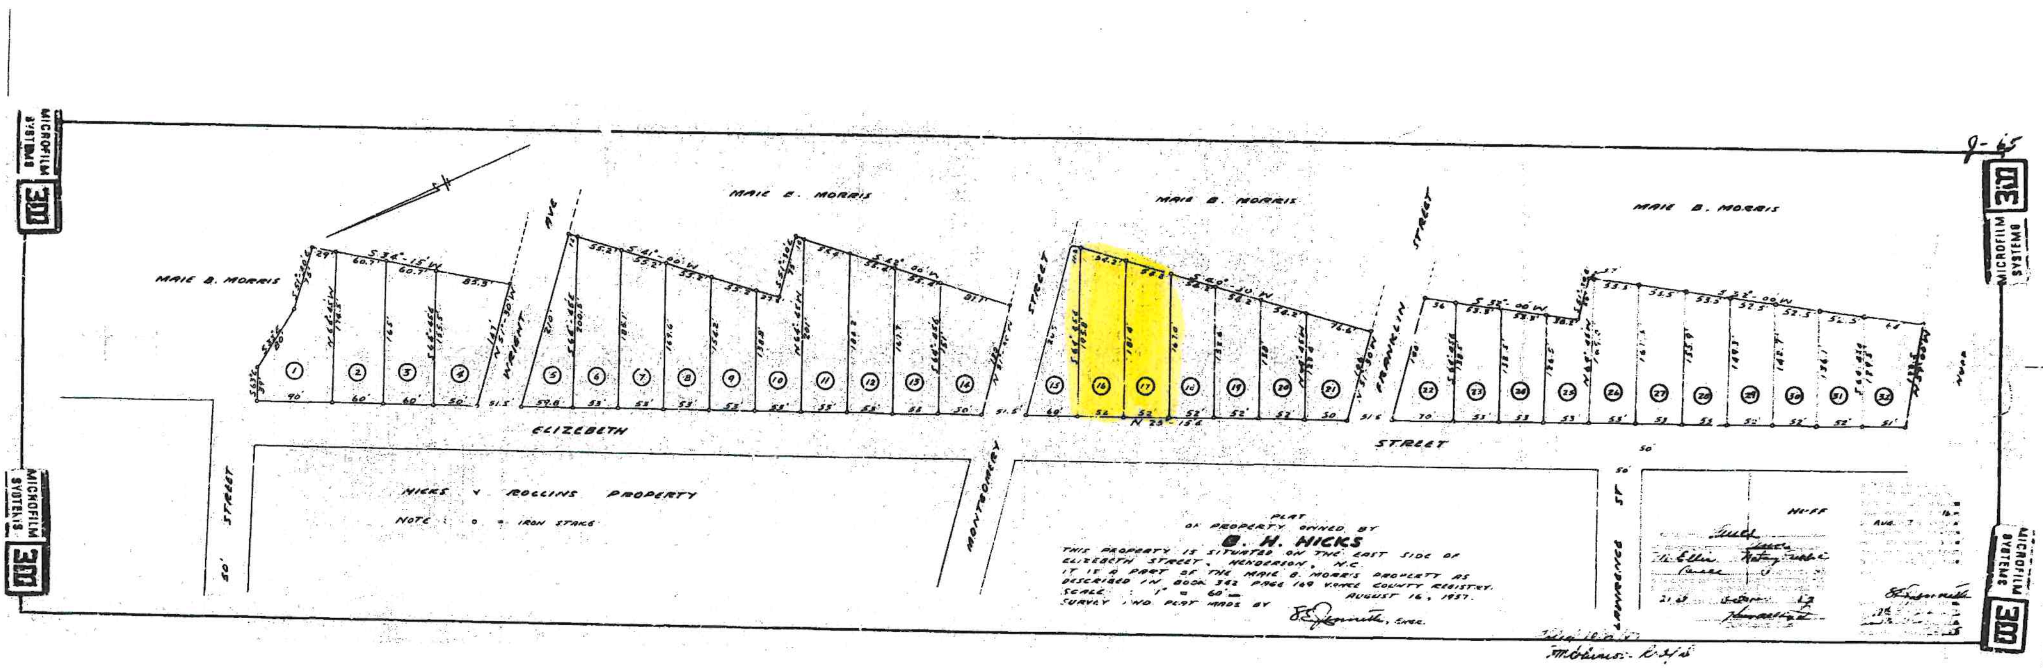
PLAT
OF PROPERTY OWNED BY
B. H. HICKS
THIS PROPERTY IS SITUATED ON THE EAST SIDE OF
ELIZEBETH STREET, HENDERSON, N.C.
IT IS A PART OF THE MAIE B. MORRIS PROPERTY AS
DESCRIBED IN BOOK 342 PAGE 169 VANCE COUNTY REGISTRY.
SCALE : 1" = 60' AUGUST 16, 1957.
SURVEY AND PLAT MADE BY
ENGR.
MAIE B. MORRIS
MAIE B. MORRIS
MAIE B. MORRIS
MAIE B. MORRIS
ELIZEBETH STREET
50' STREET
WRIGHT AVE
MONTGOMERY STREET
FRANKLIN STREET
LAWRENCE ST
HICKS V ROLLINS PROPERTY
NOTE : o = IRON STAKE
N 25°-15'E
MICROFILM SYSTEMS
MICROFILM SYSTEMS
MICROFILM SYSTEMS
MICROFILM SYSTEMS
J-65