

Septic System Layout
 Three 1 bedroom units
 November, 2025
 John R. Davis Jr. LSS
 Vance County, NC.

N/E
 UNITED DAUGHTERS OF THE
 CONFEDERACY,
 VANCE COUNTY CHAPTER #142
 DB _____
 PIN _____
 PG _____
 ZONING: _____


Primary Septic layout
 with color pin flags in
 area with few trees

Soil SL/SCL
 (0.35 LTR)

PB # PG 1.36 (ROTATED)
 NAD 83/2011

NO
 FOUND
 NOTED
 UNLESS
 IS TO SHOW
 IMPROVEMENTS

N/E
 UNITED DAUGHTERS OF THE
 CONFEDERACY,
 VANCE COUNTY CHAPTER #142
 DB _____
 PIN _____
 PG _____
 ZONING: _____

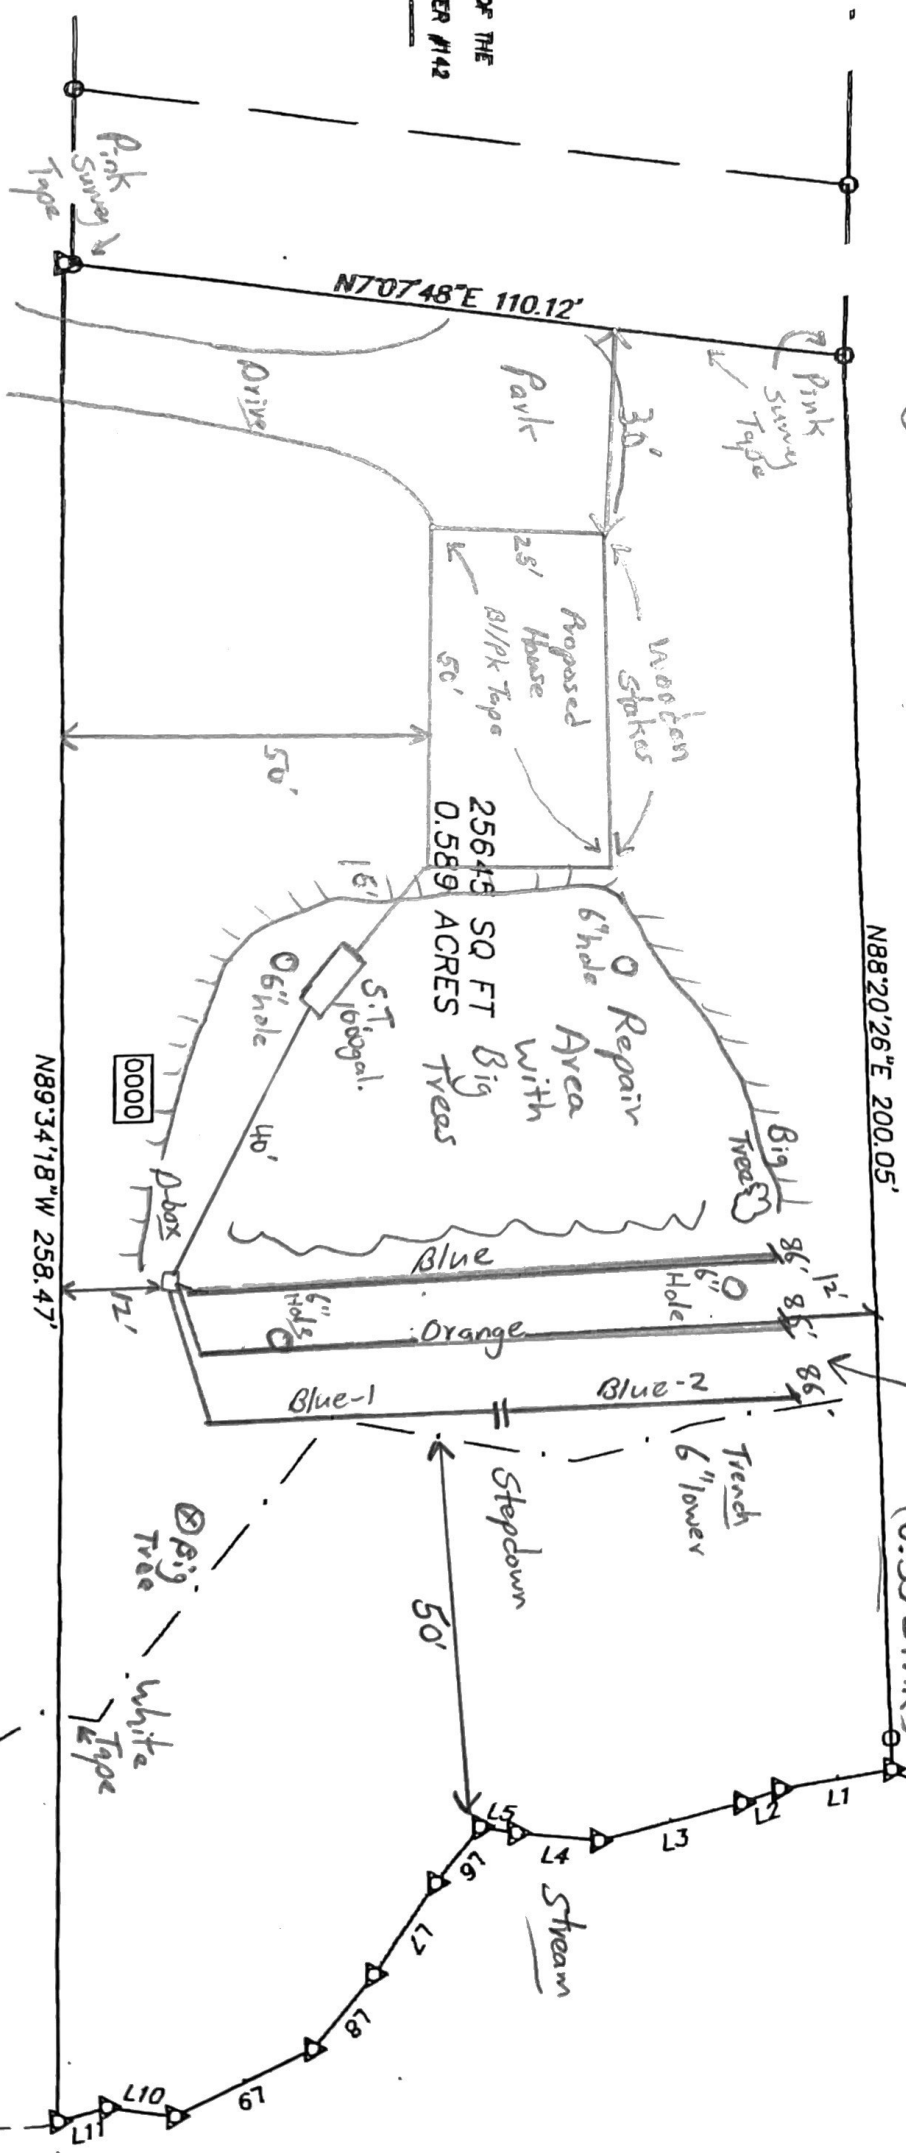

Y THAT THIS MAP WAS
 AN ACTUAL SURVEY MADE

WEST CHAVIS ROAD (SR 1588)