Tract No.5 reading N.64 Degrees 30' E.99.3 is in error and should read N.64 Degrees 30' East 92.3

Phil R. Inscoe 2/23/66 Changed made

Alex T. Wood, Reg. of Deeds to Signature.

Book 7 Page 2

NORTH CAROLINA

FRANKLIN COUNTY

MAP OF HILLCREST ACRES, LOUISBURG, NORTH CAROLINA

W. R. Duke and H. L. Gupton, owners

Revised July 23, 1964

Scale: 1 inches equals 100 feet

PHIL. R. INSCOE
R. L. S.
L 279

North Carolina Franklin
The foregoing Certificate of Ruth S. Collie
N. P.
of Franklin county is adjudged to be correct and sufficient. Let the instrument with the certificates be registered. Witness my hand this 28 day of July 1964.
Allen P. Sheldon
Clerk Superior Court

NORTH CAROLINA
FRANKLIN COUNTY

I, Ruth S. Collie, a Notary Public of Franklin County, N. C., do hereby certify that P. R. Inscoe, a registered surveyor, personally appeared before me this day and made oath that the attached plat was prepared by him from an actual survey made by him on July 23, 1964, and that the same is in all respects correct according to the best of his knowledge and belief.

Witness my hand and notarial seal this 23rd day of July, 1964.

Ruth S. Collie
Notary Public

My commission expires:
Sept. 14, 1965

(N. P. SEAL)

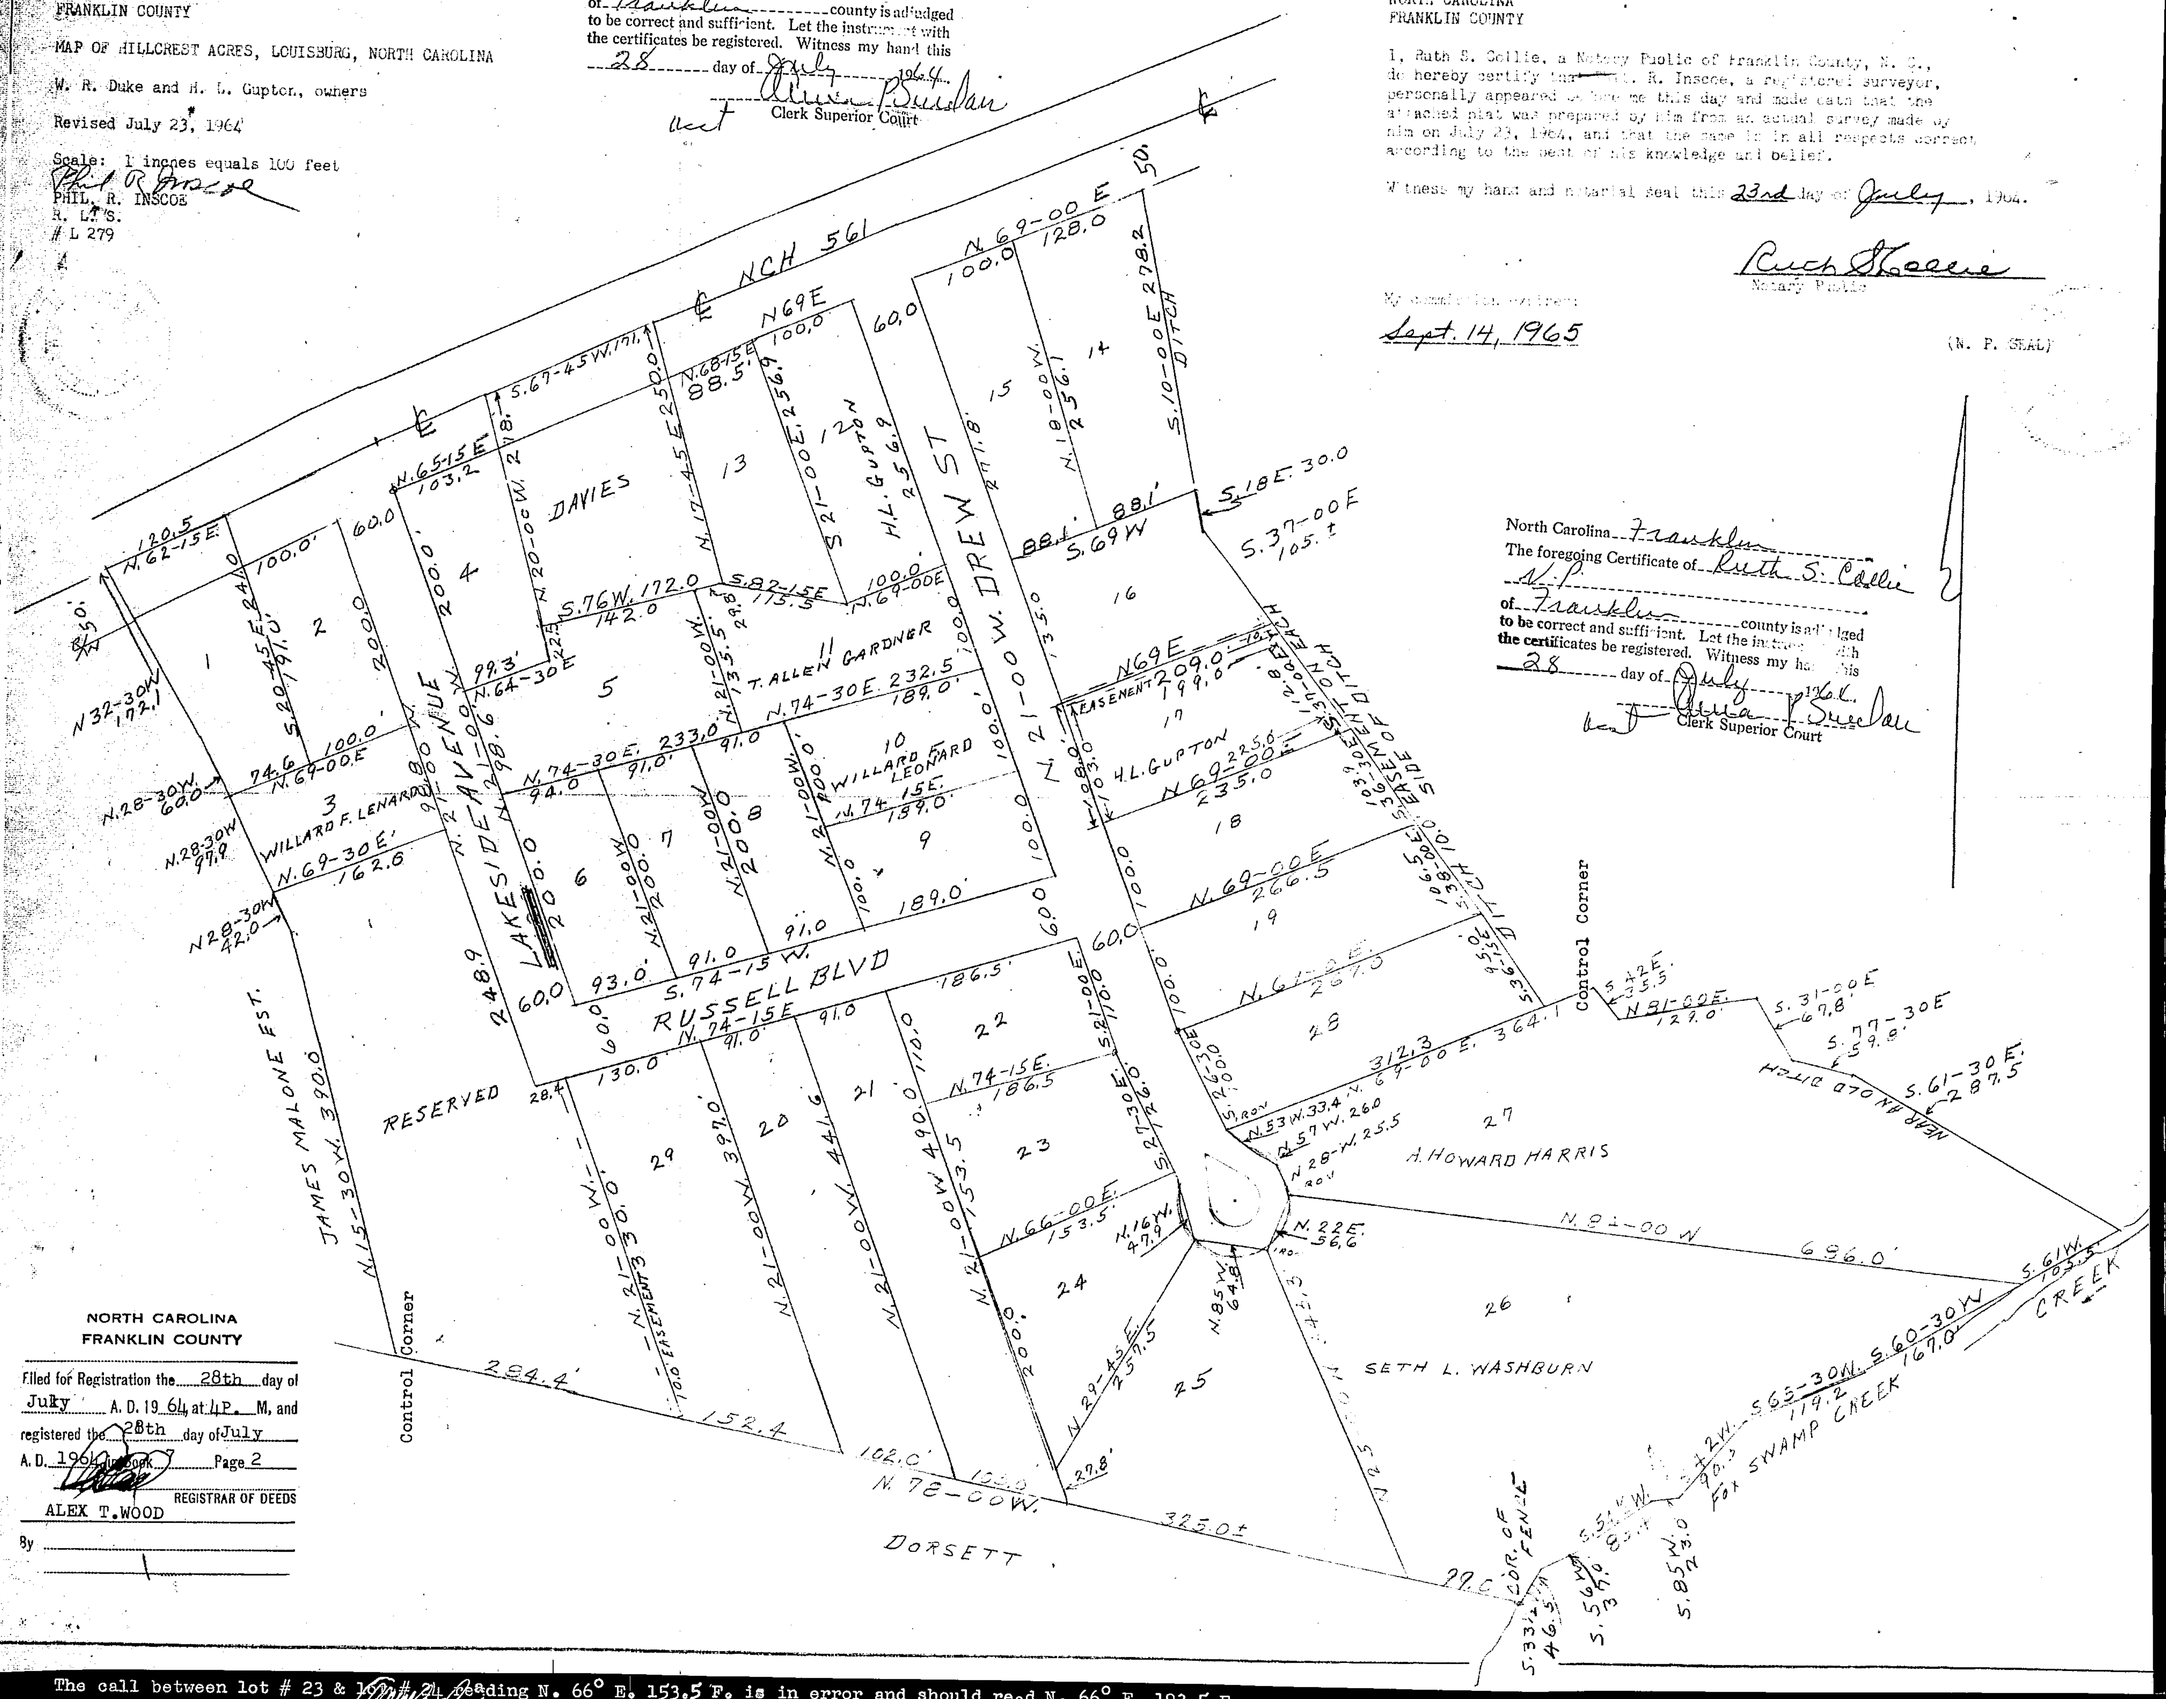

NORTH CAROLINA
FRANKLIN COUNTY

Filed for Registration the 28th day of July A. D. 19 64 at 4 P. M, and registered the 28th day of July A. D. 1964 in Book 7 Page 2

ALEX T. WOOD REGISTRAR OF DEEDS

By

North Carolina Franklin
The foregoing Certificate of Ruth S. Collie
N. P.
of Franklin county is adjudged to be correct and sufficient. Let the instrument with the certificates be registered. Witness my hand this 28 day of July 1964.
Allen P. Sheldon
Clerk Superior Court

The call between lot # 23 & lot # 24 reading N. 66° E. 153.5 F. is in error and should read N. 66° E. 193.5 F.

Alex T. Wood, Register of Deeds, Franklin County, North Carolina to Signature

10-15-71 change made Phil R. Inscoe

Book 7 Page 2