

50 25 0 50 100



SCALE 1"=50'



PRELIMINARY PLOT PLAN FOR

WINSLOW

LOT 7, KETTLE CREEK SUBDIVISION

15 DIAMOND CREEK DRIVE

REF: B.M. 2022, PAGE 322-325



DUNN TOWNSHIP

FRANKLIN COUNTY, NORTH CAROLINA

JANUARY 17, 2023

REVISED JULY 23, 2024

ZONED R-30

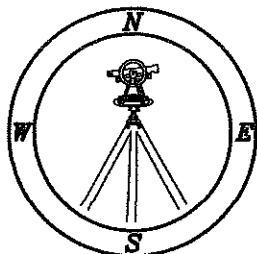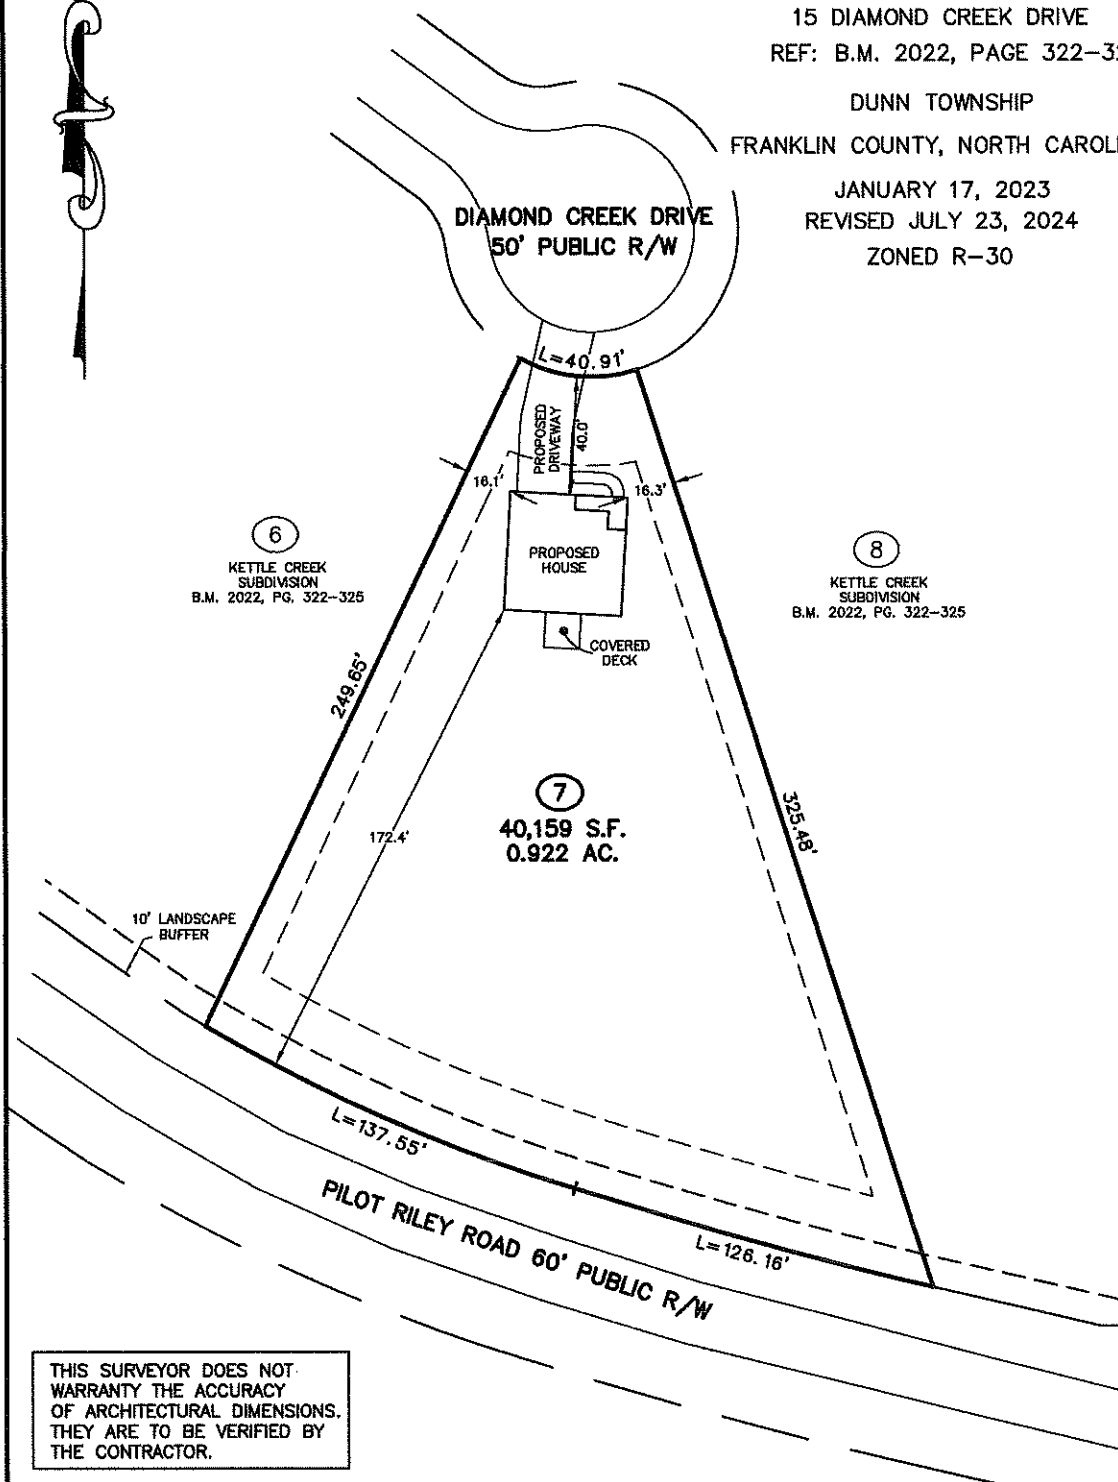

**CAWTHORNE, MOSS
& PANCIERA, P.C.**

Professional Land Surveyors
C-1525

333 S. White Street
Post Office Box 1253
Wake Forest, N.C. 27588
(919)556-3148

NOTES:

-THIS PLAN DOES NOT REFLECT AN ACTUAL SURVEY. IT IS A PRELIMINARY PLAN AND SHOULD BE USED FOR ITS INTENDED PURPOSE ONLY.

-NOT FOR RECORDATION, CONVEYANCES, OR SALES.