


Z-533

122 Bill Spain Rd
Henderson NC 27537

NORTH RELATIVE TO P.B.U., Pg. 523

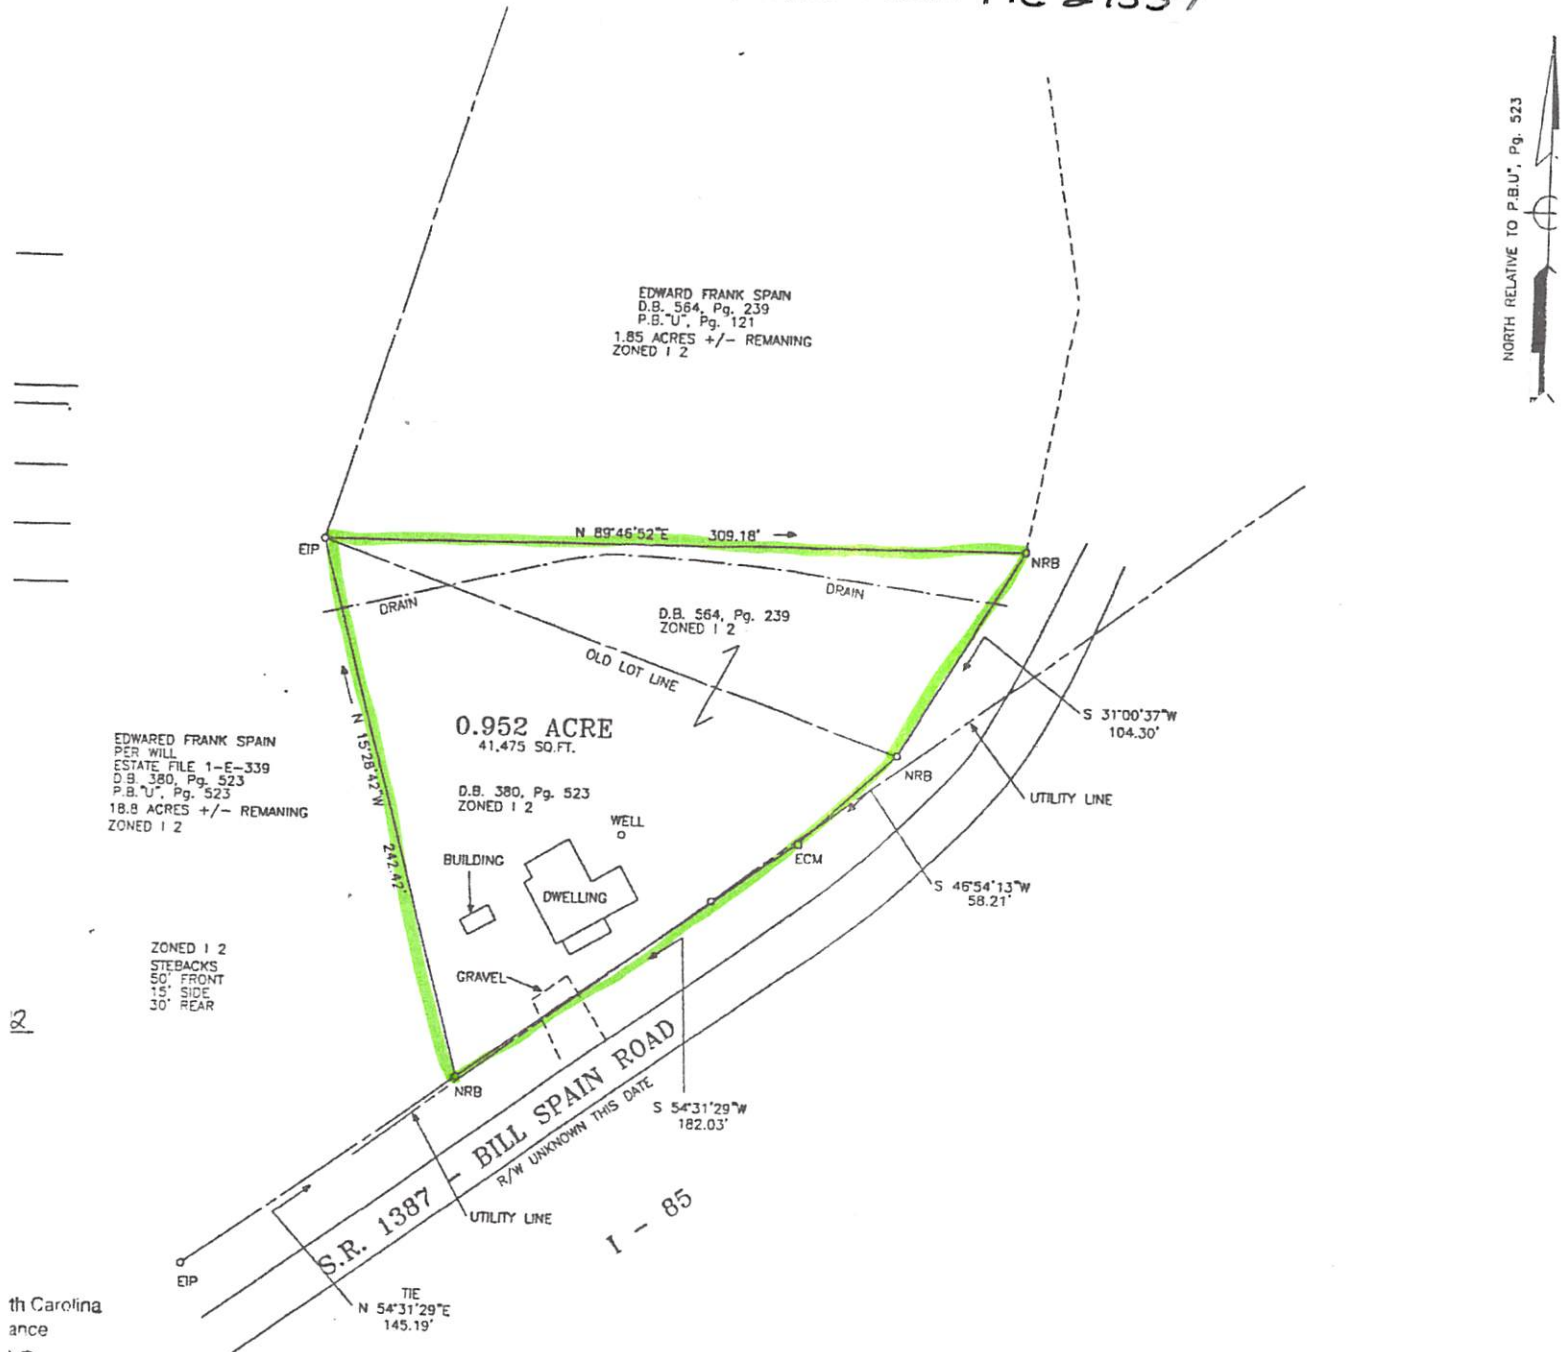

th Carolina
ance

Brooks Review Officer of
nty. certify that the map or plat
s certification is affixed meets all
requirements for recording

Richard C. Brooks
Review Officer

FILED Mar 23, 2022 10:41 am
BOOK 0000Z
PAGE 0533
INSTRUMENT # 01296
FILED FOR RECORD - VANCE COUNTY NC
CASSANDRA D. NEAL, REGISTER OF DEEDS

CAWTHORNE & ASSOCIATES
Registered Land Surveyors, P.A.

License No.: C-0378

822 Dabney Drive

Henderson, North Carolina 27536

Phone # 252-492-0041

SURVEY FOR
EDWARD FRANK SPAIN
OWNER - EDWARD FRANK SPAIN
HENDERSON TOWNSHIP

VANCE COUNTY, NORTH CAROLINA

SCALE 1" = 50' FEBRUARY 17, 2022

FILE # 91-22-004-L

TAX MAP # 211-4-12 & 13

