


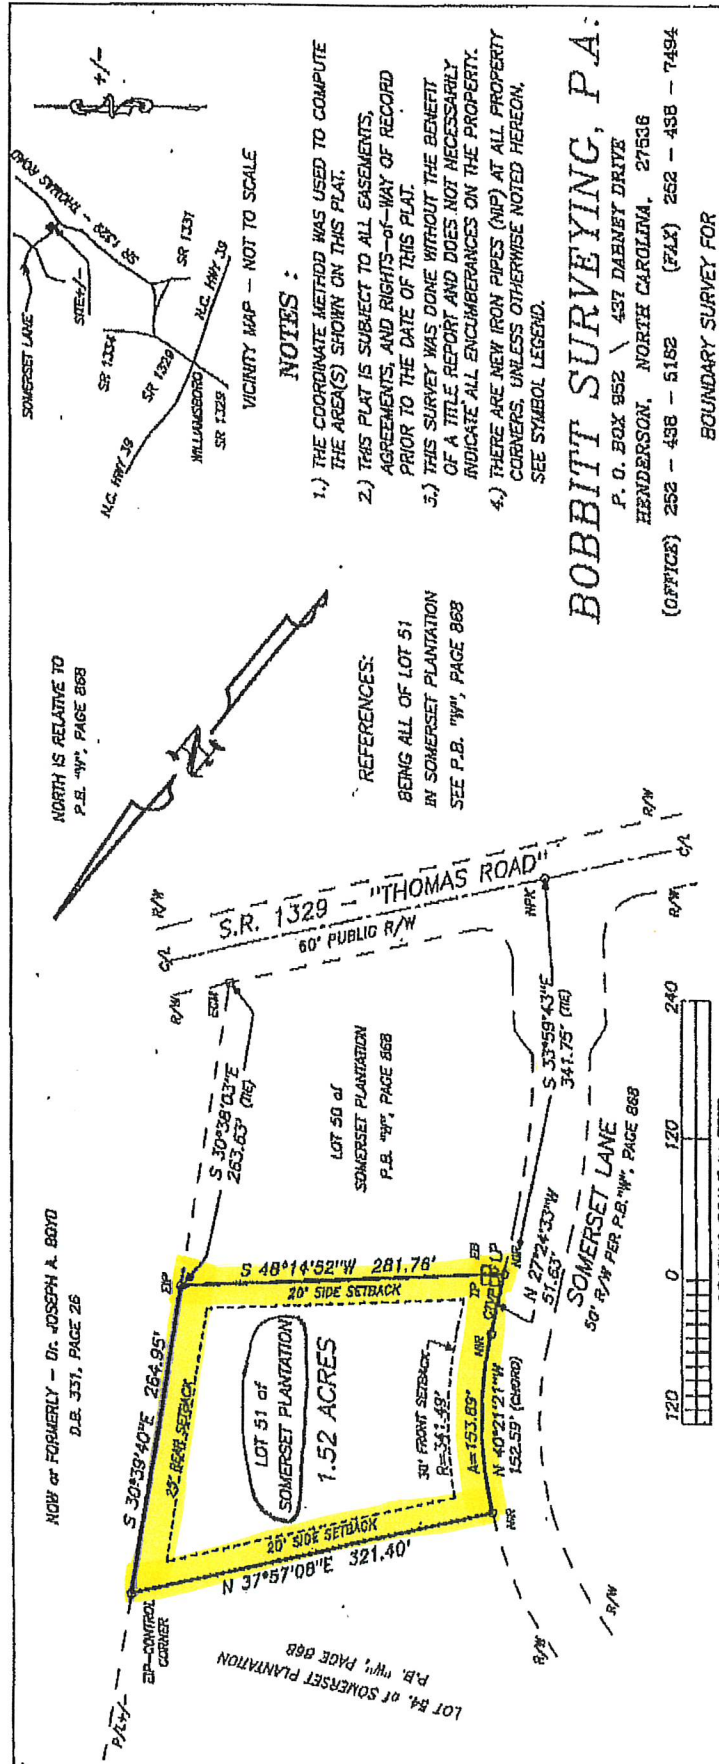

SYMBOL LEGEND

- EIP EXISTING IRON PIPE
- NIP NEW IRON PIPE OR REBAR
- EPK EXISTING PK NAIL
- NPK NEW PK NAIL
- ECR EXISTING COTTON SPINDLE SPIKE
- CCP COMPUTED POINT
- TP TELEPHONE PEDestal
- EPB ELECTRIC POWER BOX
- RPB RIGHT OF WAY
- PP POWER POLE
- LP OVERHEAD UTILITY LINES
- LP AREA LIGHT ON A POLE
- CTVP CABLE TV PEDESTAL

LEGEND

LOT 51 of SOMERSET PLANTATION
 1.52 ACRES

GRAPHIC SCALE IN FEET

0 120 240

PROFESSIONAL SEAL
 NORTH CAROLINA
 C. Eugene Bobbitt, Jr. P.L.S.
 JUNE 2005

I, C. EUGENE BOBBITT, JR., P.L.S., HEREBY CERTIFY THAT UNDER MY DIRECTION AND SUPERVISION THIS MAP WAS DRAWN FROM AN ACTUAL FIELD SURVEY, THAT THE KIND OF PRECISION AS CALCULATED IS 1:10,000, THAT THIS MAP WAS PREPARED IN ACCORDANCE WITH THE N.C. STANDARDS OF PRACTICE FOR LAND SURVEYING, WITNESS MY ORIGINAL SIGNATURE, REGISTRATION NUMBER, AND SEAL ON THIS THE 29th DAY OF JUNE, 2005.




