


Old
Hester

"THIS IS NOT A SURVEY OF AN EXISTING PARCEL OR PARCELS
AND DOES NOT CREATE A NEW STREET OR CHANGE AN EXISTING
STREET."

JOHN LEE MAINE, P.S. 1-1004

- IRON PIN FOUND
- IRON PIN SET
- P.K. NAIL FOUND
- P.K. NAIL SET
- RAILROAD SPIKE SET
- RAILROAD SPIKE FND.
- CONCRETE MON. FOUND
- CONCRETE MON. SET
- CONC. R/W MON. FND.
- CONC. R/W MON. SET
- STONE FOUND
- AXLE FOUND
- TRAVERSE POINT
- COMPUTED POINT
- UTILITY POLE
- ARC LENGTH
- POINT OF CURVE
- POINT OF TANGENT
- CENTERLINE
- RAIL FOUND
- GAS MAIN
- STORM SEWER
- SAN. SEWER
- ELECTRIC LINES
- CABLE TV
- WATER MAIN
- RIGHT OF WAY

EVANS TREE FARM, INC.
D.B. 653 PG. 883

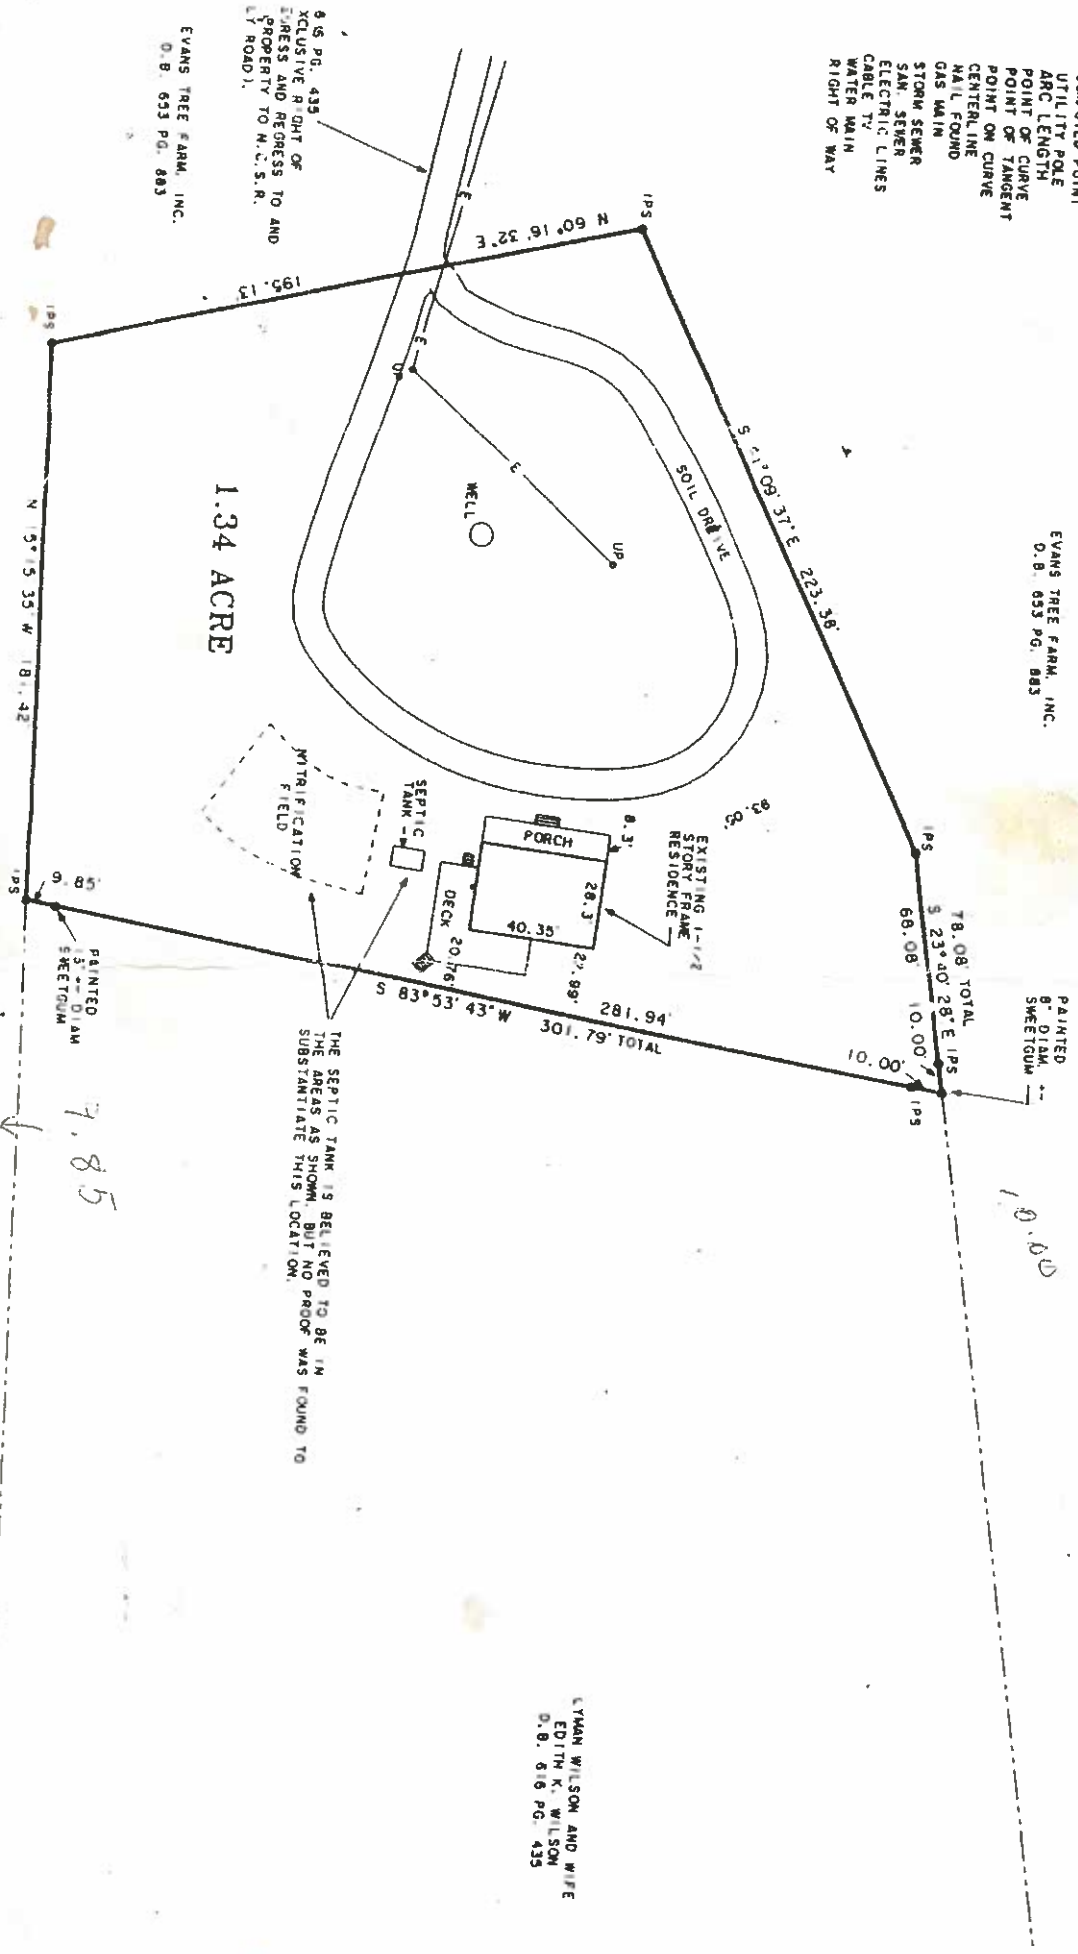

EVANS TREE FARM, INC.
D.B. 653 PG. 883

LYNAN WILSON AND WIFE
EDITH K. WILSON
D.B. 616 PG. 435