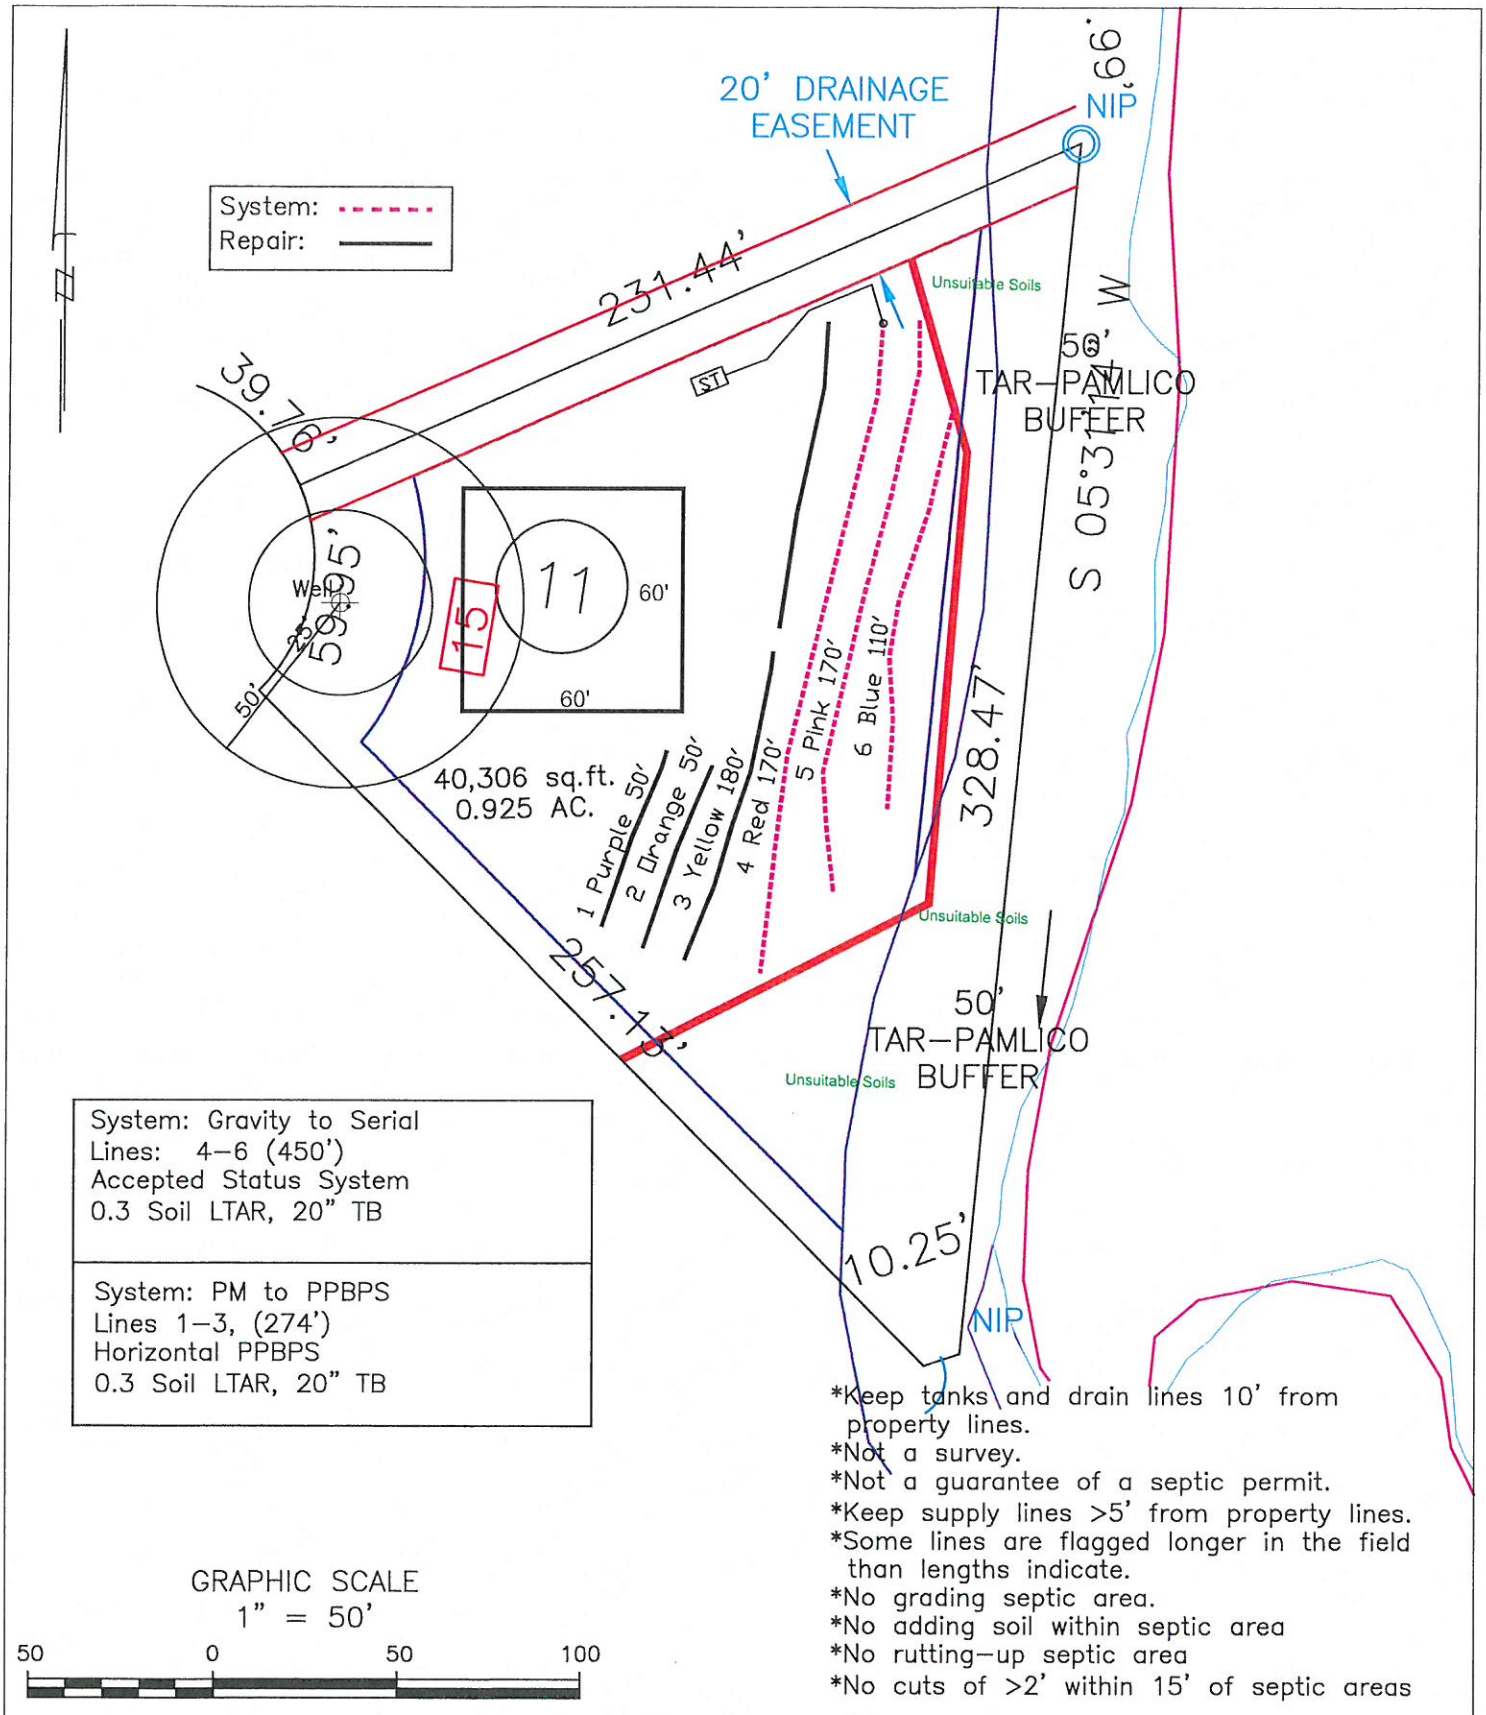


Central Carolina Soil Consulting, PLLC
1900 South Main Street, Suite 110
Wake Forest, North Carolina 27587
Phone (919)569-6704 Fax (919)569-6703

4-Bedroom Septic Layout
Lot 11 Grandiflora S/D
Franklin County, North Carolina

| | |
|---|---|
| Job#: | 3858 |
| Drawn By: | JH |
| Date: | 03/20/2024 |
| Revision: | |