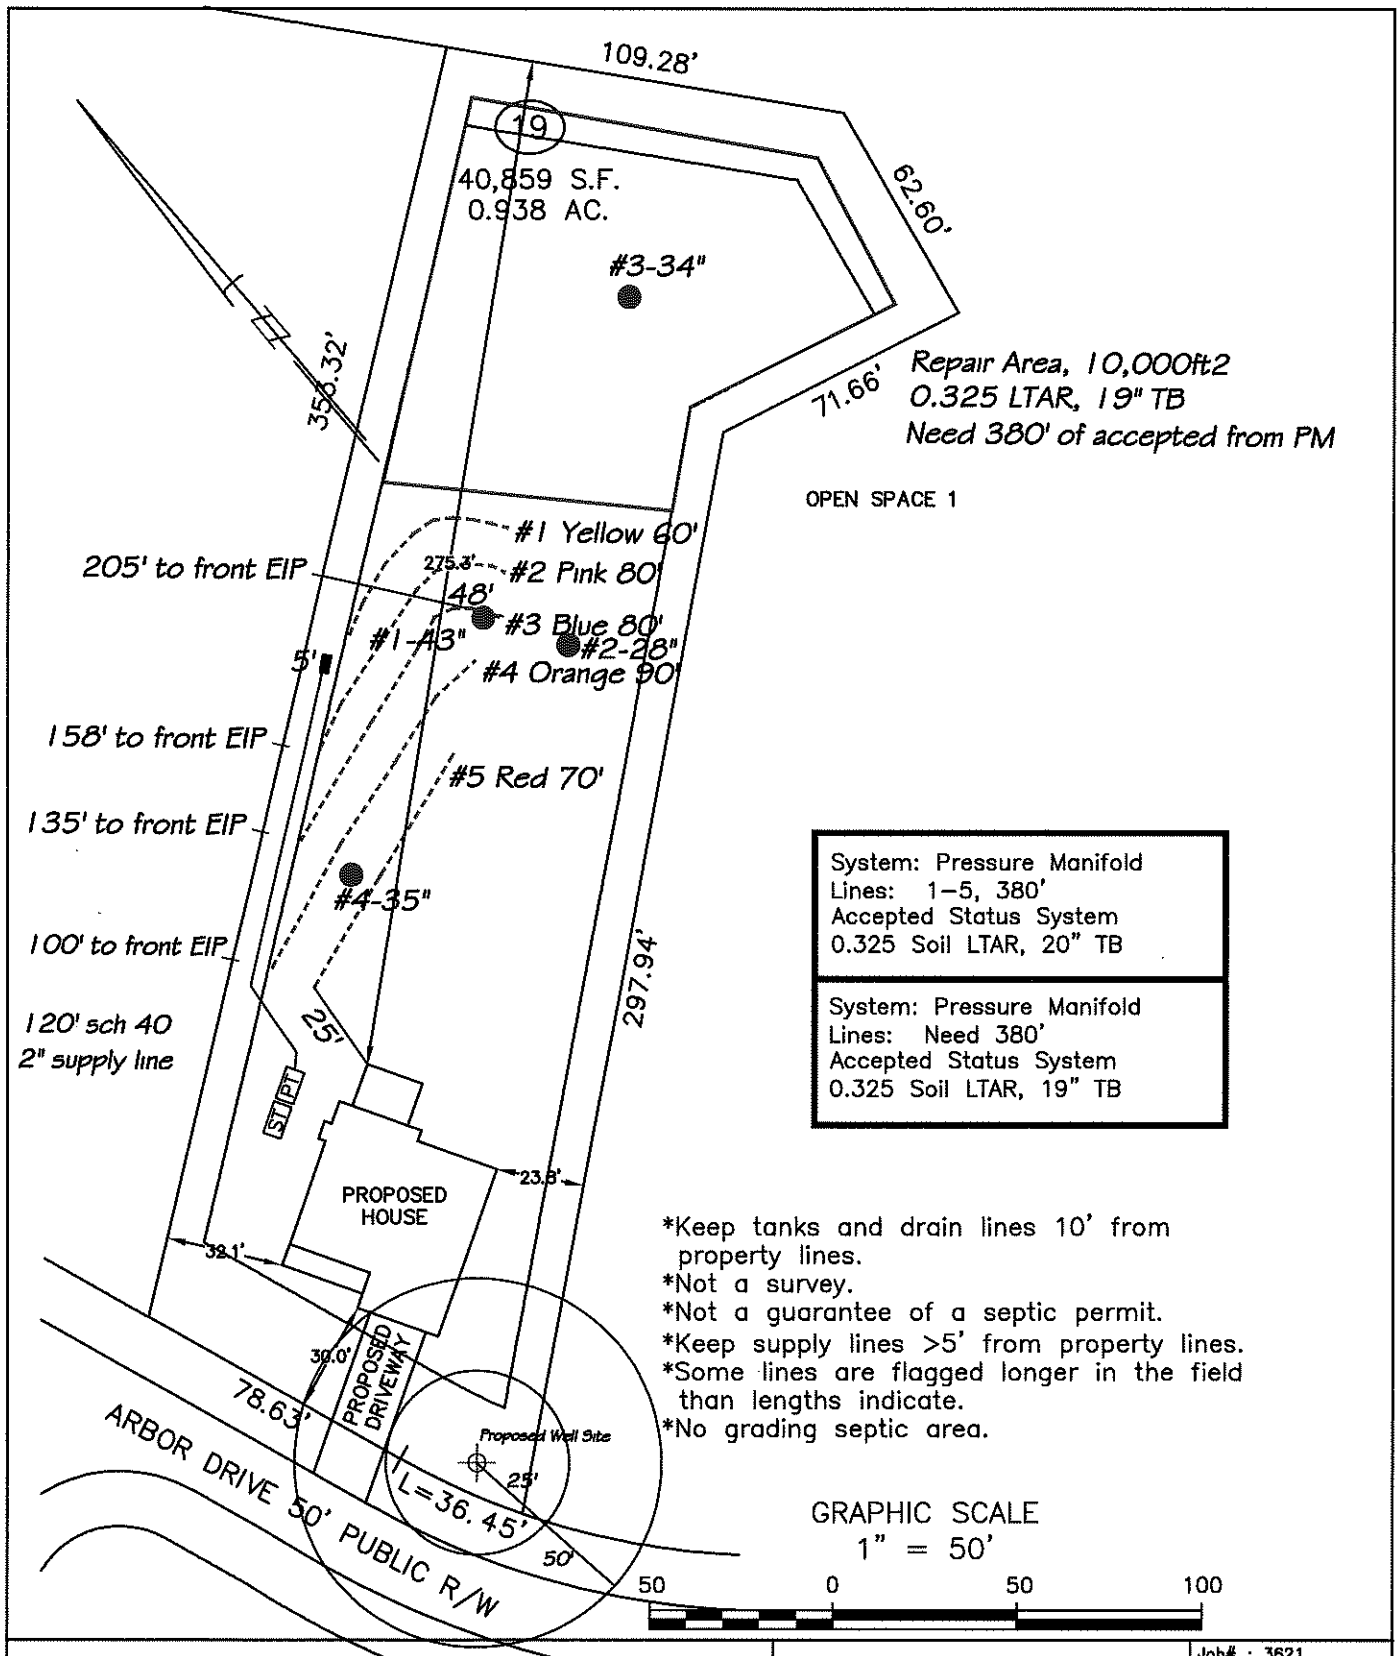

Central Carolina Soil Consulting, PLLC
1900 South Main Street, Suite 110
Wake Forest, North Carolina 27587
Phone (919)569-6704 Fax (919)569-6703

4-Bedroom Septic Layout
Abbington Lot 19
Franklin County, North Carolina

Job#	3621
Drawn By	JH
Date	8-29-24