


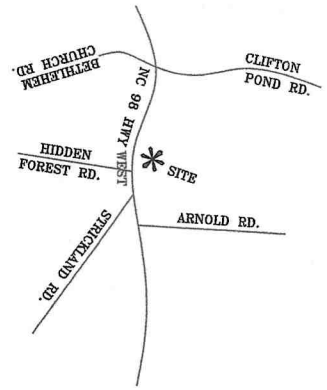

VICINITY MAP

REFERENCE: PRF # 2 SL 200  
PRF # 3 SL 149-B  
PRF # 2 SL 189-A  
PB 2021 PG 78  
MB 1 PG 104

NOTE: ALL BEARING ARE ACCORDING TO MAGNETIC NORTH.

NOTE: AREA COMPUTED BY COORDINATE METHOD.


NOTE: THIS PROPERTY IS SUBJECT TO EASEMENTS AND RESTRICTIONS OF RECORD.

- LEGEND
- EXISTING IRON PIPE
  - NEW IRON PIPE

ZONING: R-30  
SETBACKS: FRONT - 30 FT.  
SIDE - 10 FT.  
REAR - 25 FT.


OWNER:  
SYLVIA LESTER COLLINS  
2700 NC 98 HWY W  

RECOMBINATION SURVEY FOR  
SYLVIA LESTER COLLINS  
HARRIS TOWNSHIP  
FRANKLIN COUNTY  
NORTH CAROLINA

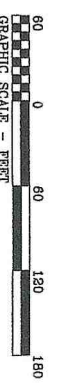

GRAPHIC SCALE - FEET  
1" = 60'

**Williams-Pearce and Assoc., Professional Land Surveyors, P.A.** P.O. Box 892, Zebulon, N.C. 27597 Tel.(919) 269-9605

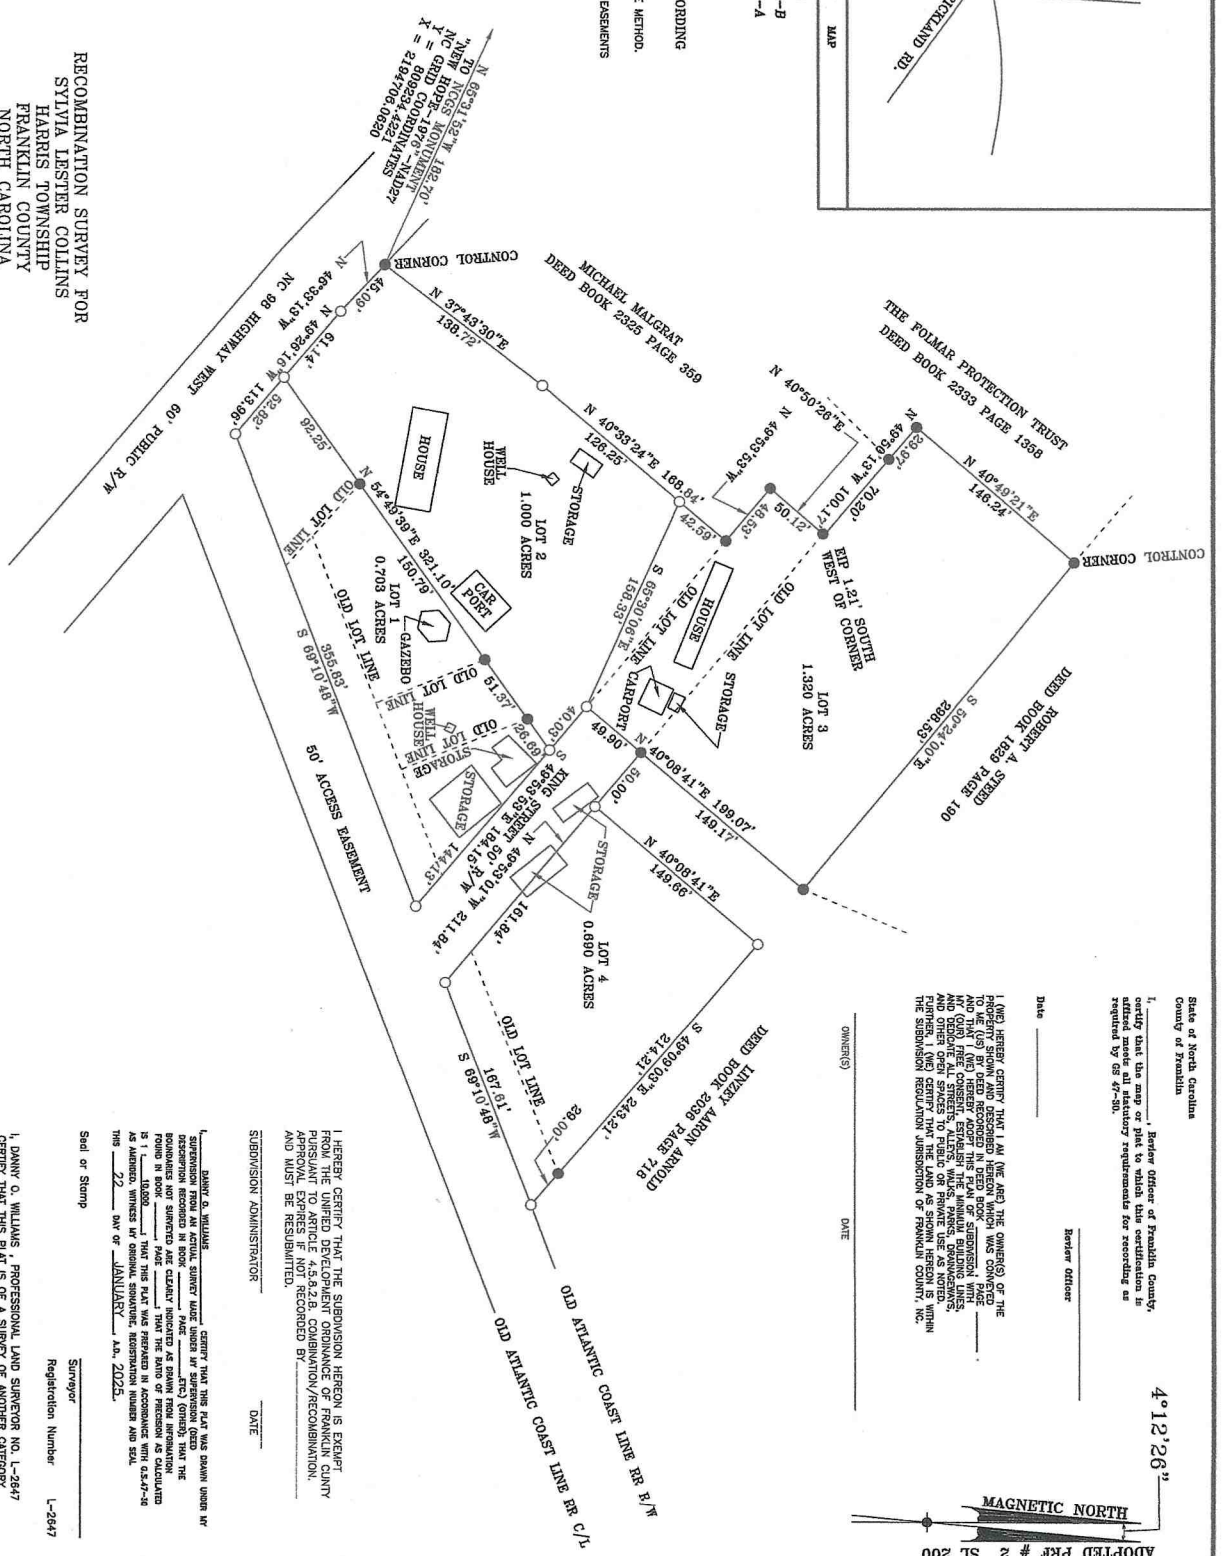

State of North Carolina  
County of Franklin





Date: 22 day of JANUARY, A.D. 2025.



SUBDIVISION ADMINISTRATOR: \_\_\_\_\_ DATE: \_\_\_\_\_



4°12'26"  
MAGNETIC NORTH  
NC GRID NORTH - NAD27  
ADOPTED PRF # 2 SL 200