

Recorded in File 2, Slide 108, Franklin Co. Register of Deeds.

NOTES



Deed Book 65-208 & Deed Book 65-210.






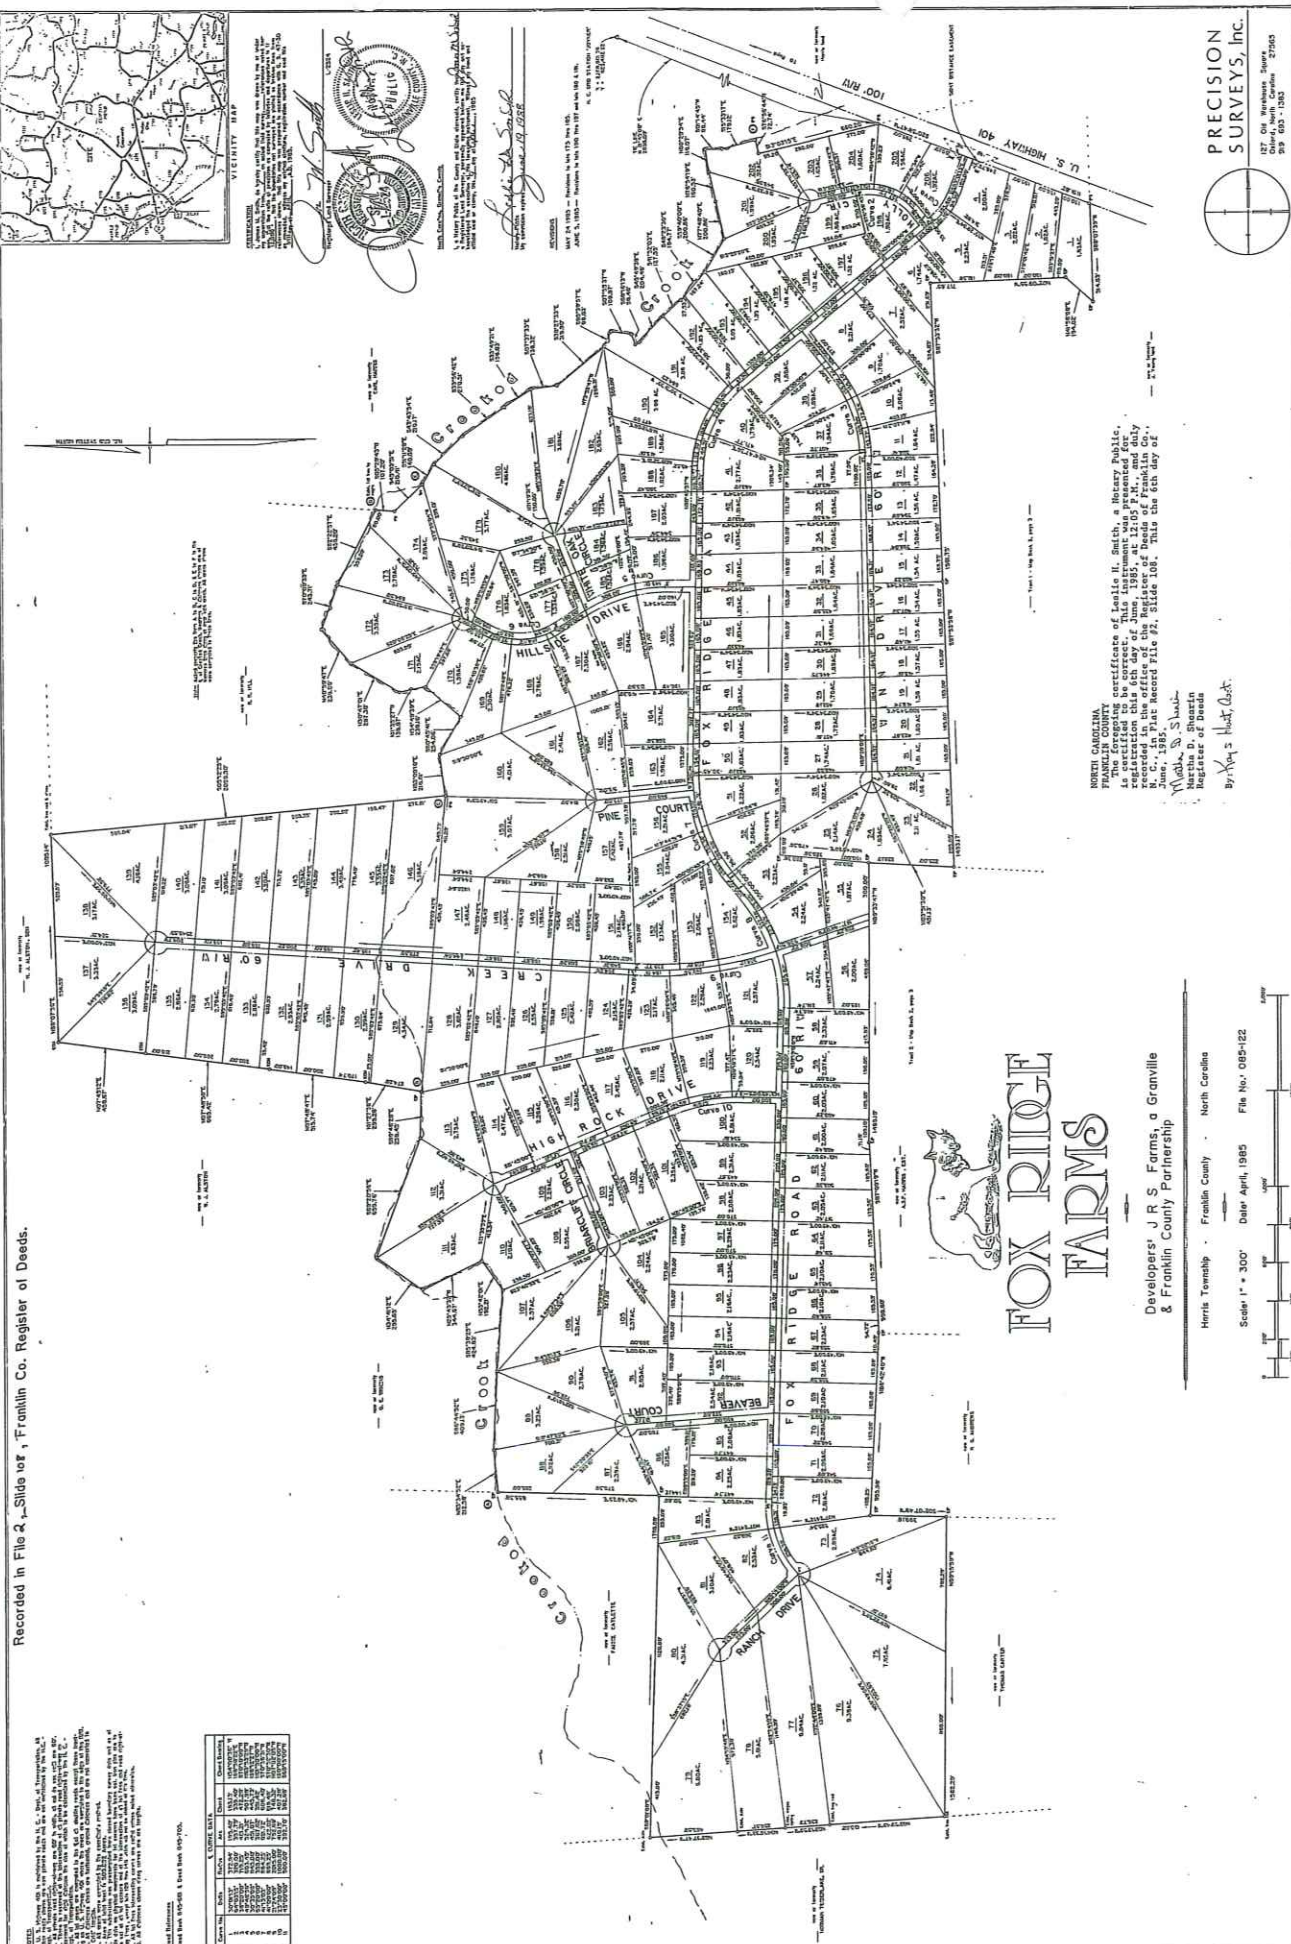

NORTH CAROLINA
FRANKLIN COUNTY




PRECISION
SURVEYS, Inc.
919-693-1383

Developers J.R.S. Farms, a Granville
& Franklin County Partnership

Harris Township - Franklin County - North Carolina


