
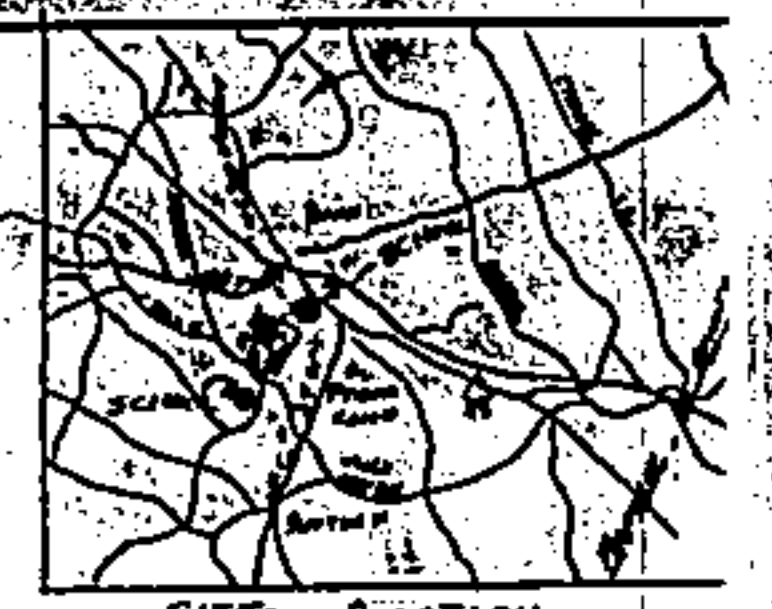


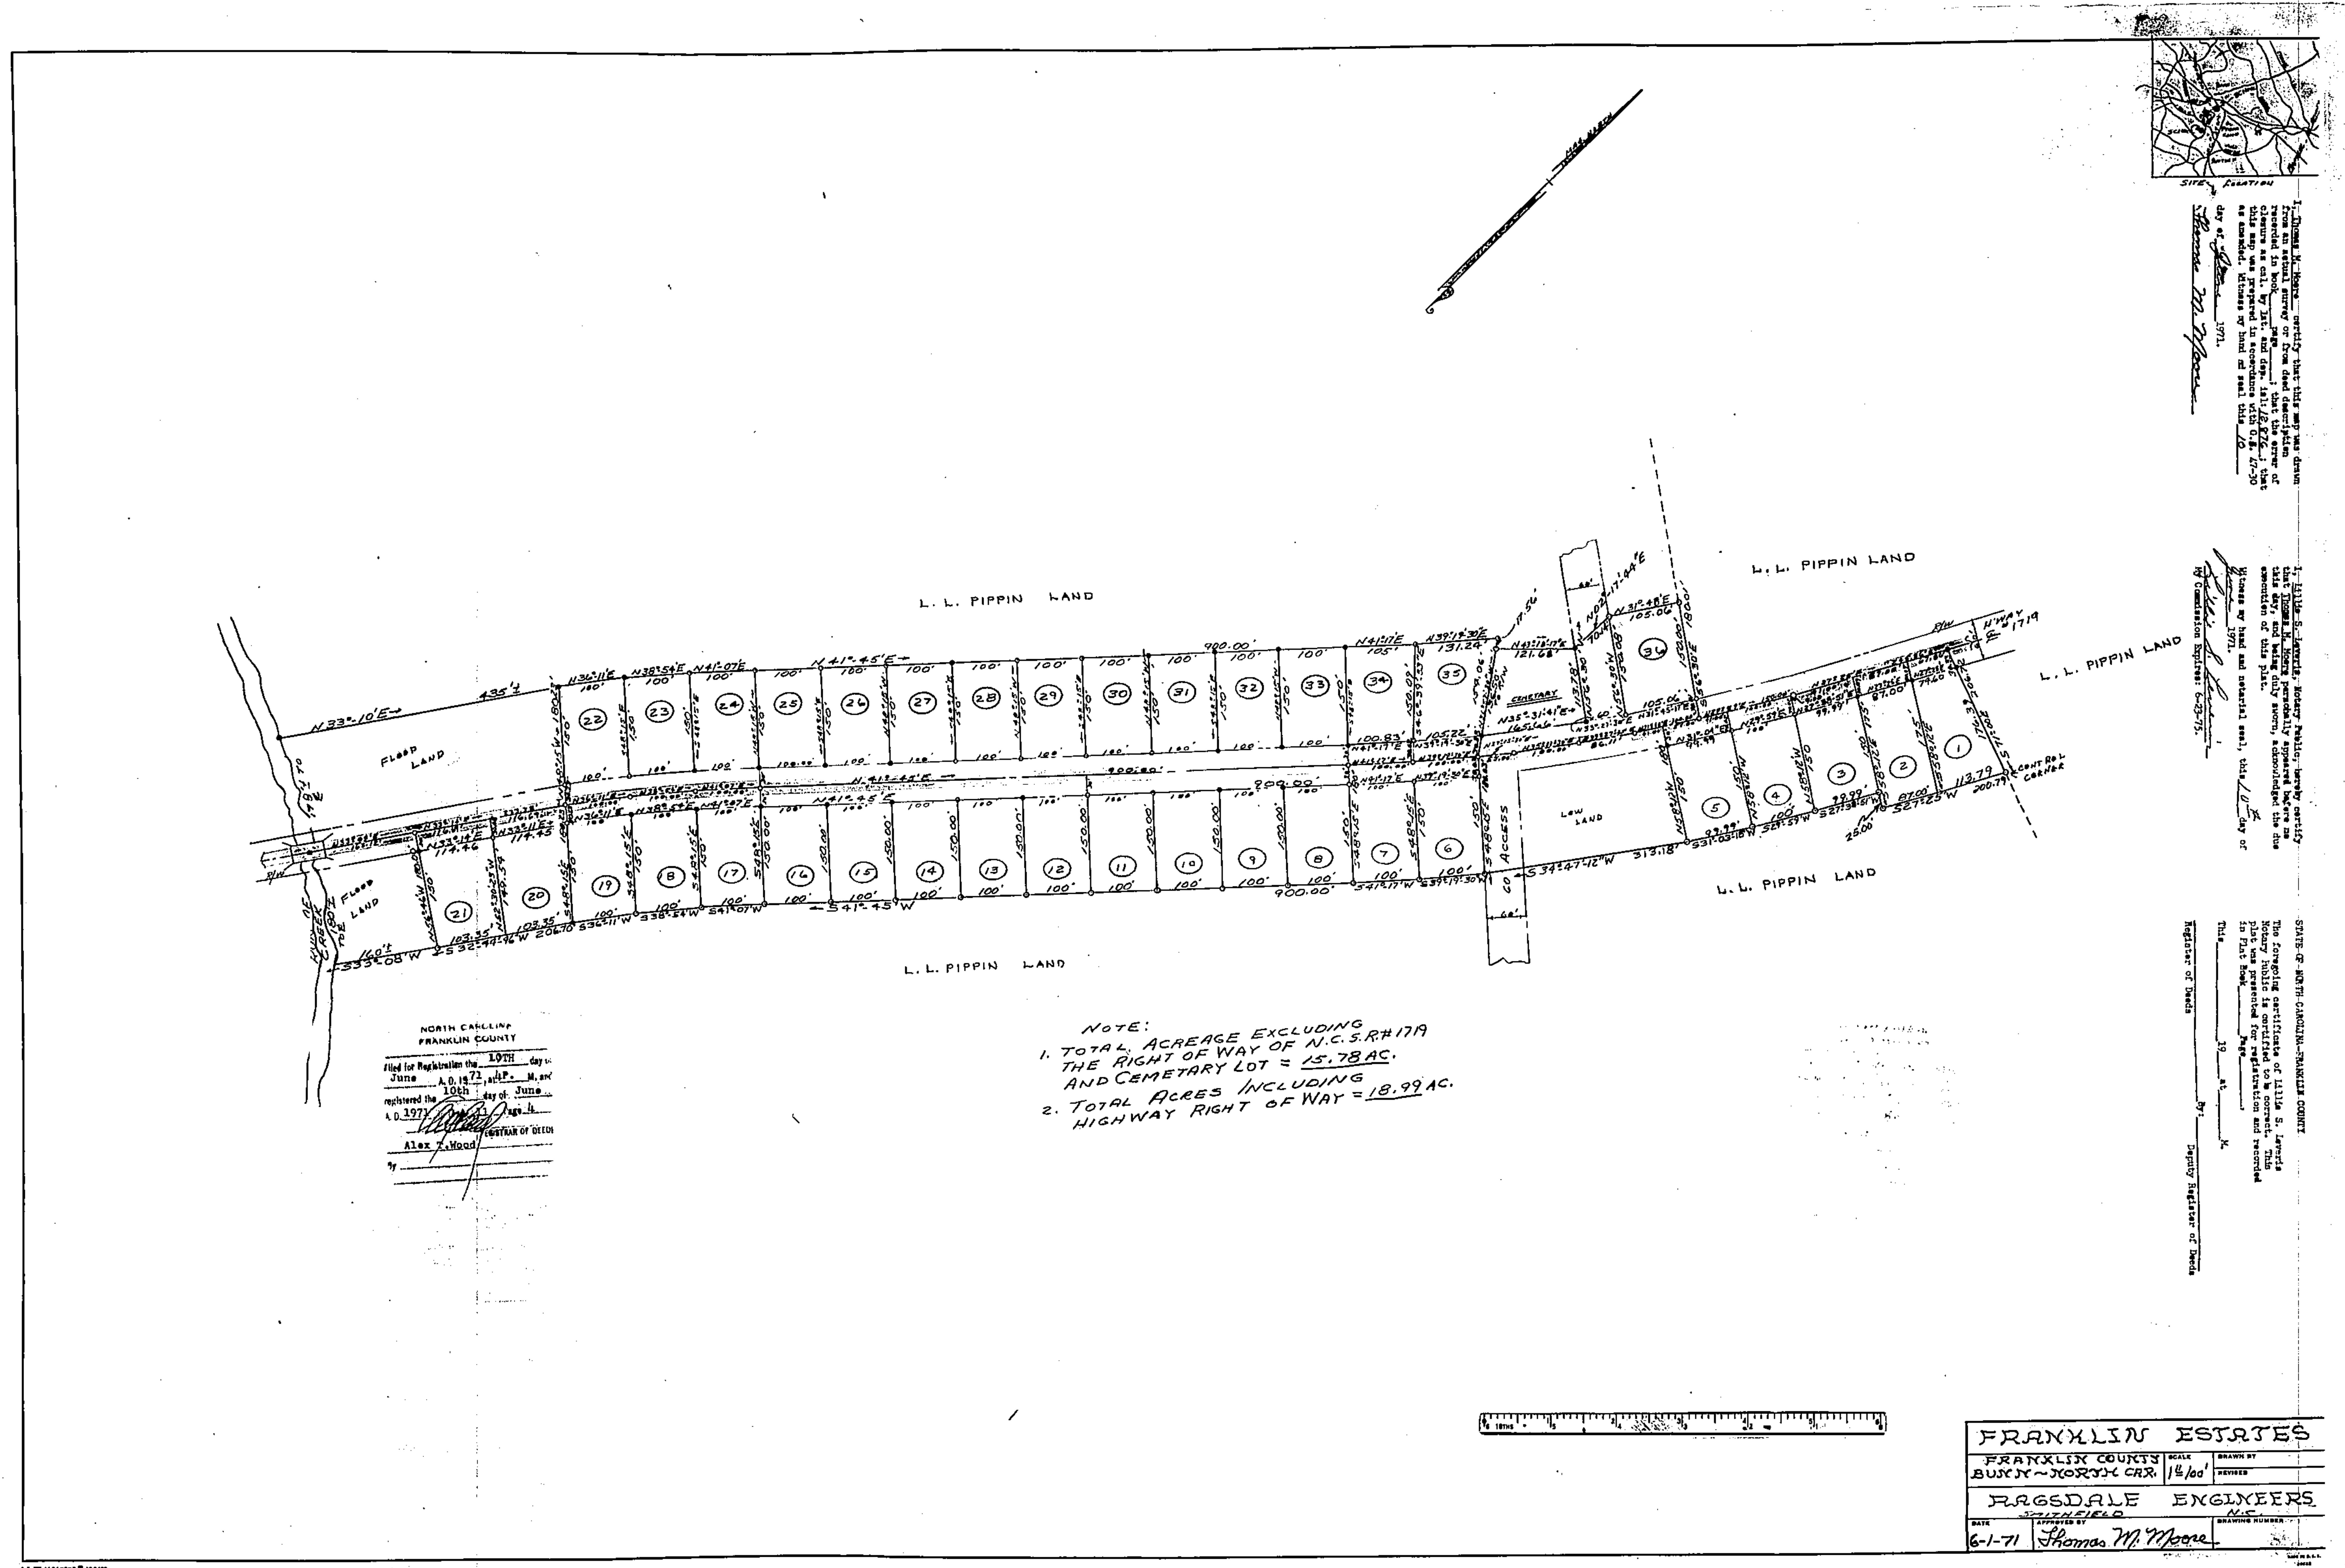



STATE OF NORTH CAROLINA - FRANKLIN COUNTY

NORTH CAROLINA
FRANKLIN COUNTY
Filed for Registration the 10th day of June 1971
Alex. A. Wood
REGISTER OF DEEDS

NOTE:
1. TOTAL ACREAGE EXCLUDING
THE RIGHT OF WAY OF N.C.S.R.#179
AND CEMETARY LOT = 15.78 AC.
2. TOTAL ACRES INCLUDING
HIGHWAY RIGHT OF WAY = 18.99 AC.

FRANKLIN ESTATES
FRANKLIN COUNTY
18/100
RAGSDALE ENGINEERS
6-1-71 Thomas M. Moore