

PRELIMINARY PLOT PLAN FOR

LILIUM HOMES

LOT 1, DAVID KENT RICHARDS

1328 BETHLEHEM CHURCH ROAD

REF: P.B. 2001, PG. 36

HARRIS TOWNSHIP

FRANKLIN COUNTY, NORTH CAROLINA


SEPTEMBER 23, 2024

ZONED R-30



SCALE 1"=50'


N/F
ERNEST CORDELL RICHARDS
P.B. 2022, PG. 317

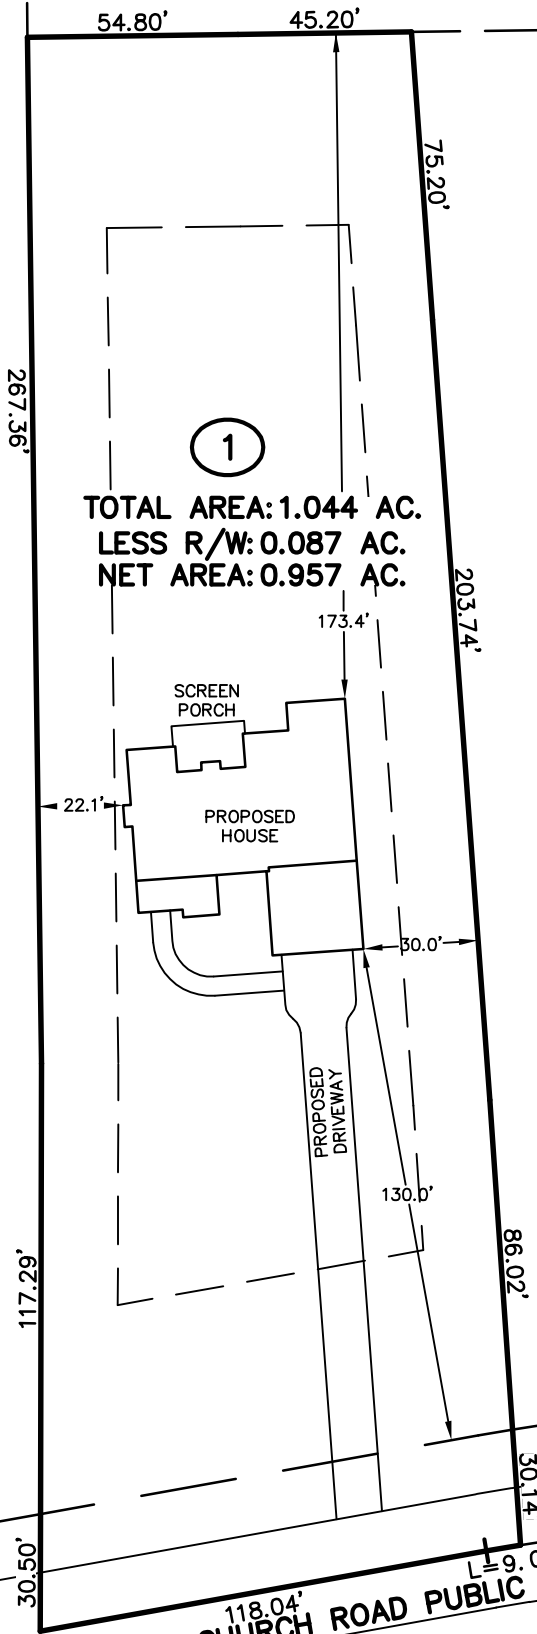

2
DAVID KENT RICHARDS
P.B. 2001, PG. 36

N/F
DONNA BAKER DAVIS
P.B. 2011, PG. 223

THIS SURVEYOR DOES NOT
WARRANTY THE ACCURACY
OF ARCHITECTURAL DIMENSIONS.
THEY ARE TO BE VERIFIED BY
THE CONTRACTOR.

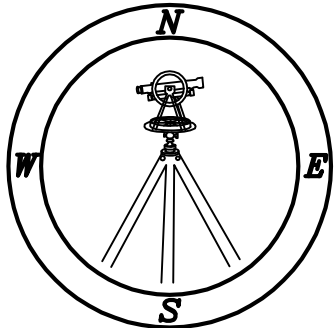

CMP

Professional Land Surveyors
C-1525

333 S. White Street
Post Office Box 1253
Wake Forest, N.C. 27588
(919)556-3148

NOTES:
-THIS PLAN DOES NOT REFLECT AN
ACTUAL SURVEY. IT IS A PRELIMINARY
PLAN AND SHOULD BE USED FOR ITS
INTENDED PURPOSE ONLY.
-NOT FOR RECORDATION, CONVEYANCES,
OR SALES.