

FRANKLIN COUNTY HEALTH DEPARTMENT

PERMIT NUMBER: 17015C	CONST IMPROVE PERMIT	DATE: 031016	1873-74-8173	SIZE: 1.640A
APPLICANT: SUMNER CONSTRUCTION 1265 FLAT ROCK CHURCH RD LOUISBURG NC 27549			OWNER: TIMBERLANDS C/O BURNETTE 103 MARKET LOUISBURG NC 27549	
TELEPHONE: COMMENT: SFD			562-5240	
LOCATION / DIRECTIONS: TIMBERLANDS #62			DESCRIPTION: 5 YEAR ☒ LIFETIME: ☐	
FEE: 225.00			SIGNATURE OR OWNER OR AUTHORIZED AGENT:	

THE ABOVE SIGNATURE INDICATES THAT I HAVE READ, UNDERSTAND, AND AGREE WITH ALL PROVISIONS AND INFORMATION AS OUTLINED ON THE
BACK SIDE OF THIS FORM

TOPO <u>PS</u>	TEXTURE <u>PS</u>	STRUCTURE <u>PS</u>	DEPTH <u>PS</u>
R. HOR <u>PS</u>	SOIL. WET <u>PS</u>	AVAIL. SP <u>PS</u>	OTHER <u> </u>
MINRL <u>PS</u>	OVERALL <u>PS</u>	LTAR <u>.28</u>	
#BEDRMS <u>3</u>	GPD <u>360</u>	DISPOSAL <u>400'</u>	TYPE. SYS <u>Inner</u>
SZ. TANK <u>1000gal</u>	SZ. CHAMB <u> </u>	NITRIFI <u>3' 1350</u>	TYPE. WAT <u>Private</u>
SITE. LOC <u> </u>	MAX TRENCH DEP <u>30"</u>	TYP. FAC <u>SED</u>	
REMARKS: <u>*DRAWING NOT TO SCALE</u>			

* Install Sub-Surface DRAIN & BRUM AS SHOWN /

CONTRACTOR: Triangle Pump & Tank


TANK MANUF: Ellis 1000

MANUF DATE: 12/30/83

* Install Innov. SYSTEM
along Contour AS
SHOWN /

- * Install SYSTEM IN DRY Conditions

* Do Not PARK or Drive over SYSTEM AREA!

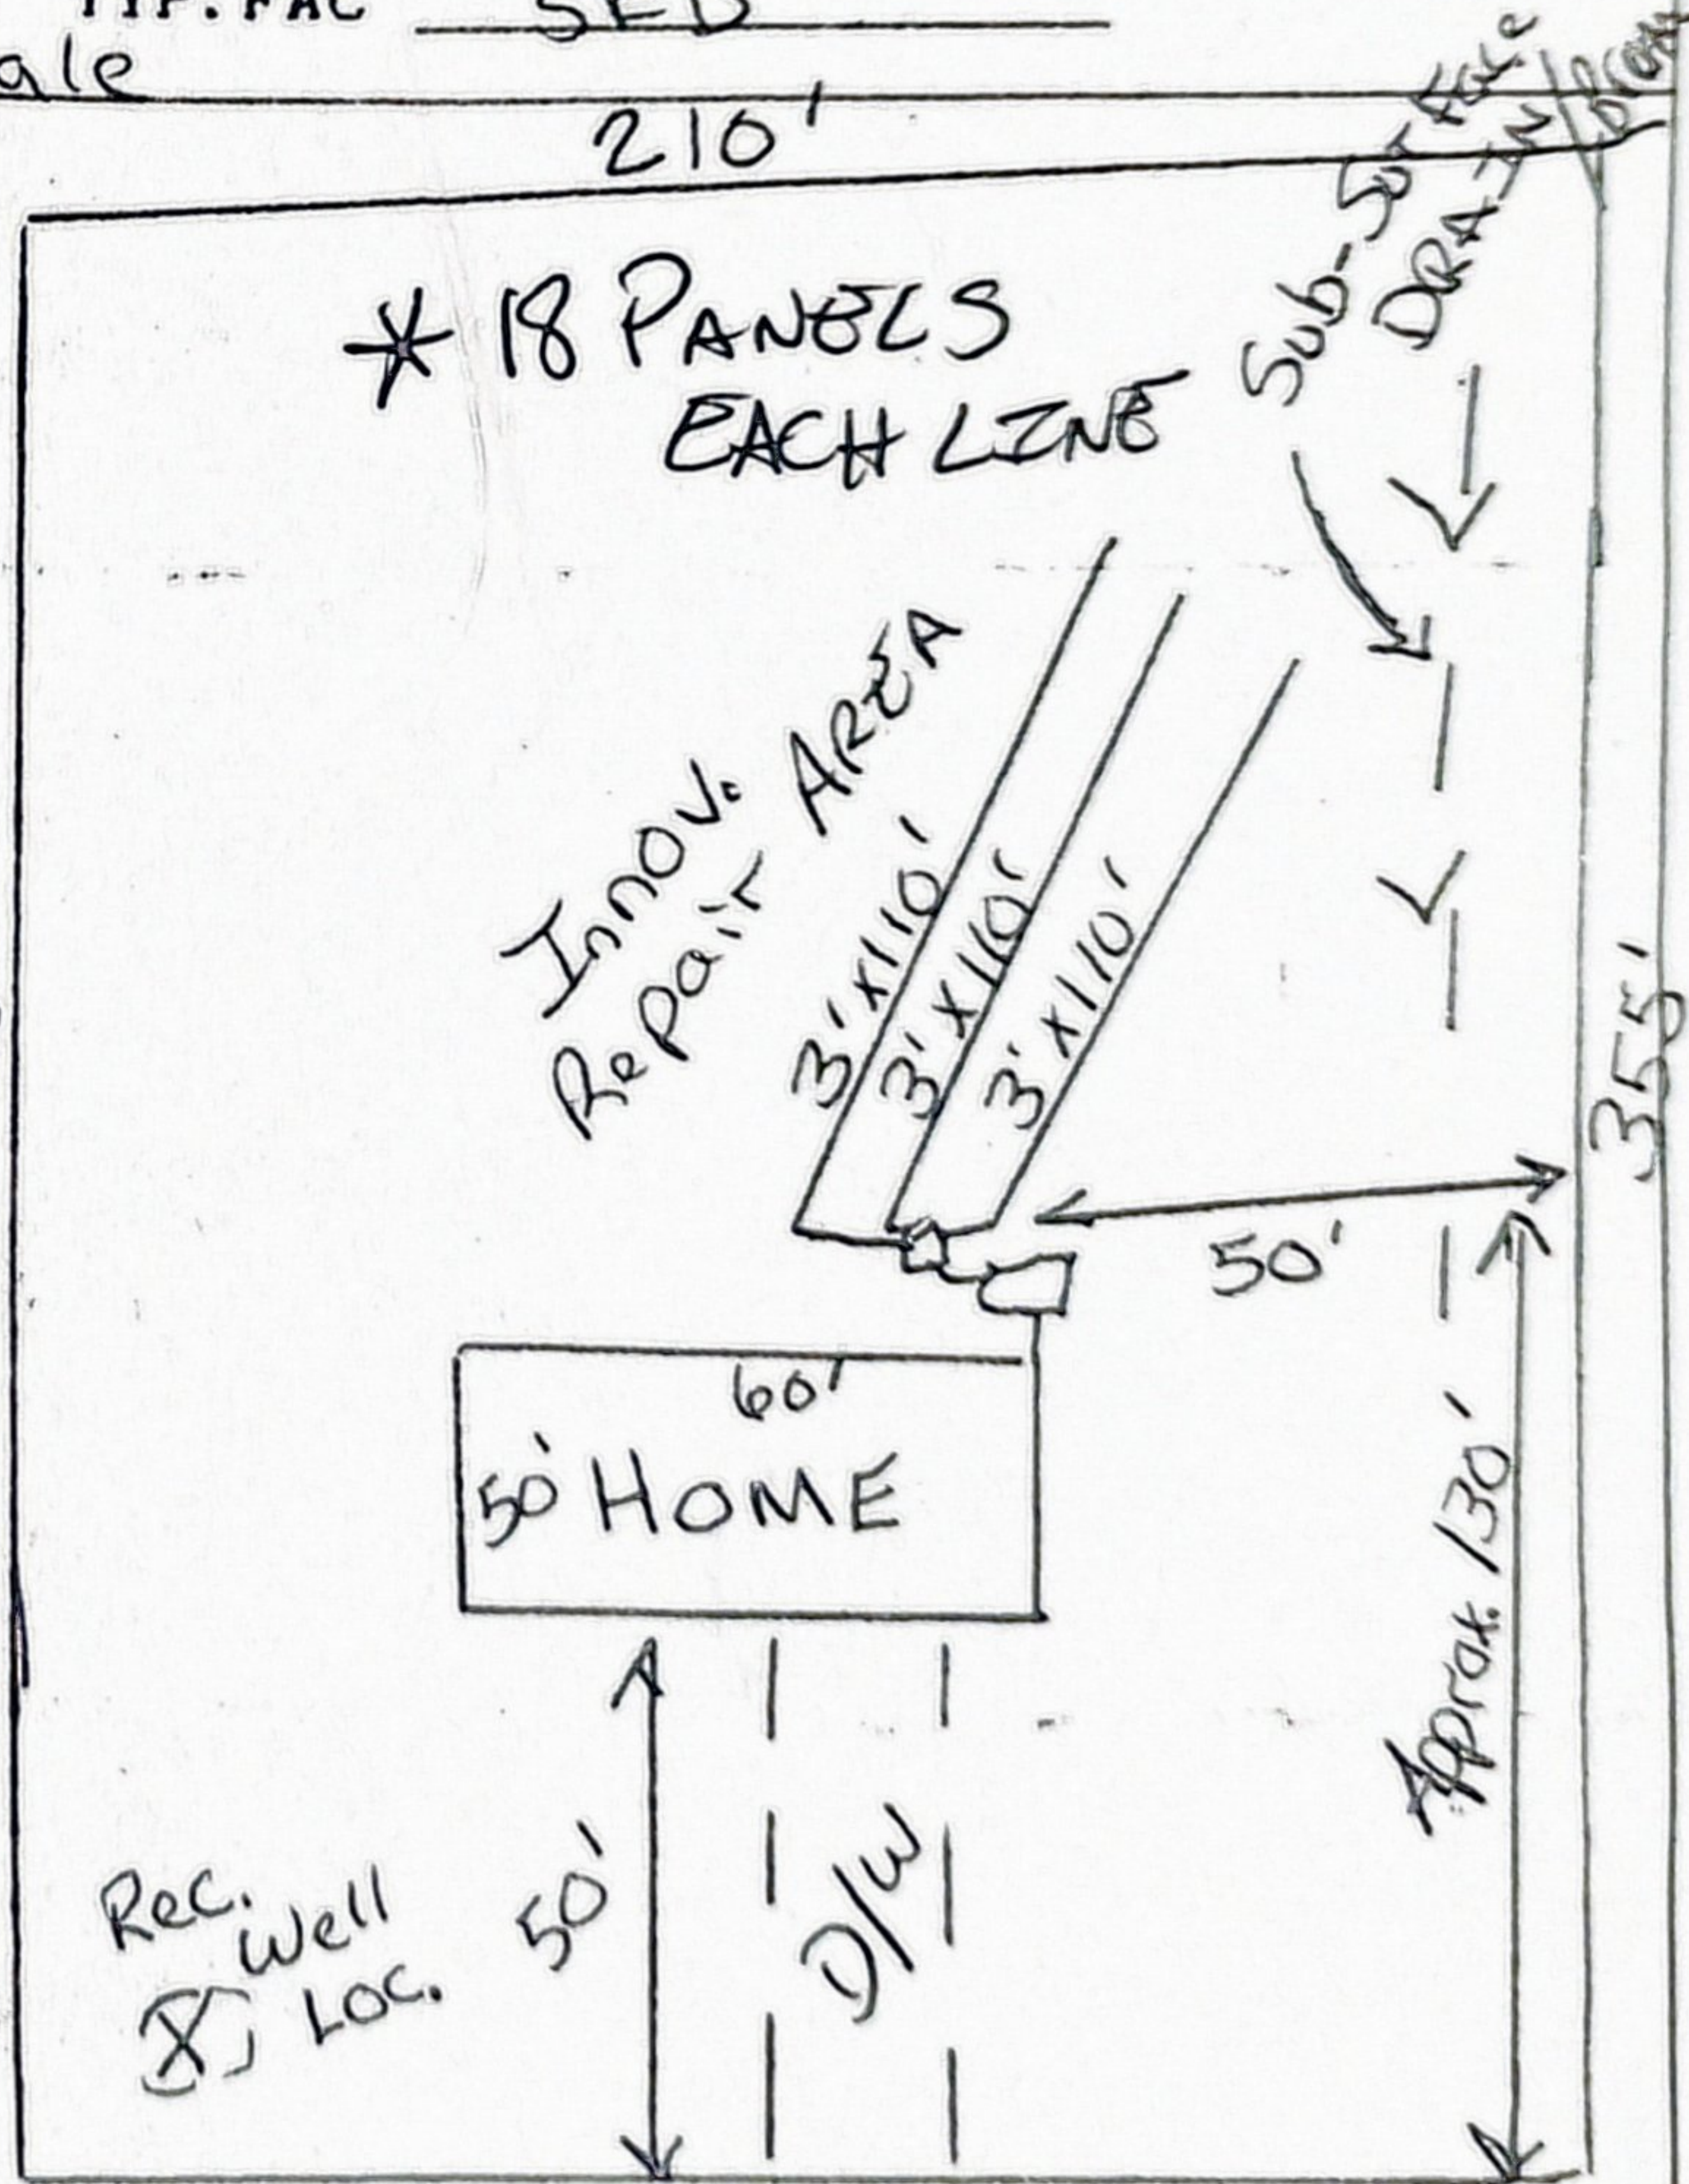

IMPROVEMENT PERMIT DATE: 10/17/03

CONSTRUCTION AUTHORIZATION DATE: 10/15/03

OPERATION PERMIT DATE: 2/5/04

ENV HEALTH SPEC: Andy Smith 05

ENV HEALTH SPEC: Chris Smith

ENV HEALTH SPEC: Linda Smith