Docusign Envelope ID: C5FA677E-E1E8-434C-A215-B1B67E584AD0

I, L. JORDAN PARKER, JR. CERTIFY THAT THIS PLAT WAS DRAWN UNDER MY SUPERVISION FROM AN ACTUAL SURVEY PERFORMED UNDER MY SUPERVISION FROM REFERENCES AS NOTED HEREON; THAT THE BOUNDARIES NOT SURVEYED ARE CLEARLY INDICATED AS DRAWN FROM INFORMATION SHOWN IN THE REFERENCES; THAT THE RATIO OF PRECISION OR POSITIONAL ACCURACY AS CALCULATED IS GREATER THAN 1:10000; THAT THIS PLAT WAS PREPARED IN ACCORDANCE WITH G.S. 47-30 AS AMENDED, WITNESS MY ORIGINAL SIGNATURE, LICENSE NUMBER AND SEAL

THIS 20TH DAY OF NOVEMBER A.D. 2025.

DocuSigned by: L. Jordan Parker Jr. AF5DC1951AA8410...

L-4685
PROFESSIONAL LAND SURVEYOR LICENSE NUMBER

THAT THE SURVEY IS OF ANOTHER CATEGORY, SUCH AS THE RECOMBINATION OF EXISTING PARCELS, A COURT-ORDERED SURVEY, OR OTHER EXEMPTION OR EXCEPTION TO THE DEFINITION OF SUBDIVISION.

DocuSigned by: L. Jordan Parker Jr. AF5DC1951AA8410...

L-4685
PROFESSIONAL LAND SURVEYOR LICENSE NUMBER

NORTH CAROLINA PROFESSIONAL SEAL L-4685 LAND SURVEYOR L. JORDAN PARKER JR.

CERTIFICATION OF OWNERSHIP
THE UNDERSIGNED HEREBY CERTIFY THAT I AM THE OWNER OF THE PROPERTY SHOWN AND DESCRIBED HEREON, WHICH IS IN THE SUBDIVISION JURISDICTION OF THE COUNTY OF FRANKLIN AND THAT I HEREBY ADOPT THIS PLAT WITH MY FREE CONSENT.

DocuSigned by: 11/25/2025
OWNER DATE

DocuSigned by: 11/21/2025
OWNER DATE

FRANKLIN COUNTY CERTIFICATION
THIS PLAT APPROVED FOR RECORDING ; EXEMPT FROM FRANKLIN COUNTY SUBDIVISION REGULATIONS.

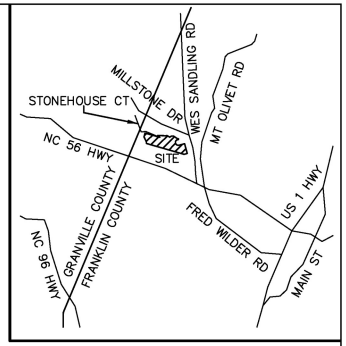
Signed by: Aaron Cooke 11/25/2025
SUBDIVISION ADMINISTRATOR DATE

APPROVAL EXPIRES IF NOT RECORDED ON OR BEFORE 05/25/2026
DATE

FRANKLIN COUNTY, NORTH CAROLINA
I, Aaron Cooke, REVIEW OFFICER OF FRANKLIN COUNTY, CERTIFY THAT THE MAP OR PLAT TO WHICH THIS CERTIFICATION IS AFFIXED MEETS ALL STATUTORY REQUIREMENTS FOR RECORDING.

11/25/2025 Signed by: Aaron Cooke
DATE REVIEW OFFICER

NC GRID NAD 83 (2011)





VICINITY MAP

| CURVE TABLE | | | | |
|---|---|---|---|---|
| CURVE | ARC LENGTH | RADIUS | CHORD LENGTH | CHORD BEARING |
| C-1 | 75.60' | 275.00' | 75.36' | N 45°53'37" W |
| C-2 | 342.74' | 99.99' | 197.94' | S 07°27'09" E |

| LINE TABLE | | |
|---|---|---|
| LINE | BEARING | DISTANCE |
| L-1 | S 73°43'50" E | 115.71' |
| L-2 | N 53°51'17" W | 17.06' |
| L-3 | N 71°58'14" E | 20.59' |
| L-4 | N 57°44'15" E | 61.62' |
| L-5 | N 84°42'04" E | 72.71' |
| L-6 | S 85°02'26" E | 34.85' |
| L-7 | S 18°27'37" W | 25.81' |
| L-8 | N 01°44'33" W | 60.69' |
| L-9 | N 23°18'01" W | 15.99' |
| L-10 | N 23°18'01" W | 79.20' |
| L-11 | S 73°44'27" E | 69.28' |
| L-12 | S 74°33'25" W | 104.07' |
| L-13 | N 18°28'07" E | 42.07' |

**LEGEND:**
EIP – EXISTING IRON PIPE
EIB – EXISTING IRON BAR
BEIP – BENT IRON PIPE
BEIB – BENT IRON BAR
CM – CONCRETE MONUMENT
EPK – EXISTING PK NAIL
SPK – SET PK NAIL
NIP – NEW IRON PIPE SET
R/W – RIGHT OF WAY
CATV – CABLE TV BOX
EB – ELECTRIC BOX
TEL – TELEPHONE PEDESTAL
PP – POWER POLE
OHL – OVERHEAD LINE
LP – LIGHT POLE
WM – WATER METER
WV – WATER VALVE
CO – SEWER CLEAN-OUT
CC – CONCRETE
CB – CATCH BASIN
MH – MANHOLE
FH – FIRE HYDRANT

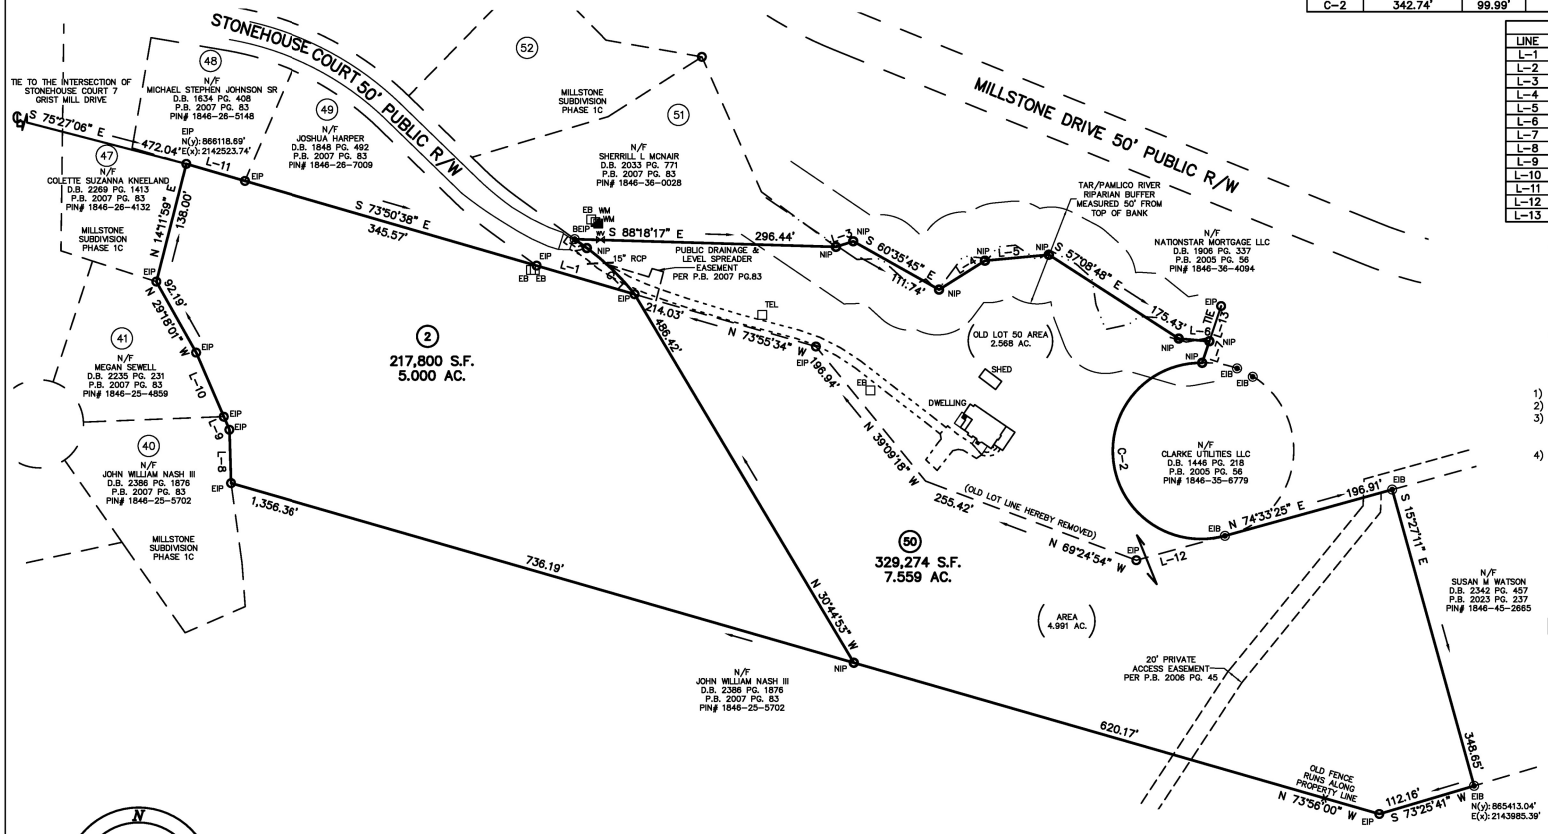LINE TYPE LEGEND
PROPERTY LINE – LINE SURVEYED
RIGHT-OF-WAY
ADJOINING LINE – LINE NOT SURVEYED
OVERHEAD LINE
BUILDING SETBACK
EASEMENT
BUFFER
FLOOD HAZARD SOILS




RECOMBINATION SURVEY FOR

# LOT 50 MILLSTONE SUBDIVISION PH 1C
&
# LOT 2 KENNETH L WATSON

OWNER: LARS EGON HARTMANN
REF: D.B. 2411 PAGE 631
REF: P.B. 2007 PAGE 83
OWNER: KENNETH L WATSON
REF: D.B. 2257 PAGE 1031
REF: PRF 3 SL 90-95
FRANKLINTON TOWNSHIP
FRANKLIN COUNTY, NORTH CAROLINA

100 50 0 100 200
SCALE 1"=100'

OCTOBER 22, 2025
ZONED R-30
PIN # 1846-35-1793
PIN # 1846-35-3993

**NOTES:**
1) AREA COMPUTED BY COORDINATE METHOD.
2) THERE IS NO NCGS MONUMENT WITHIN 2000' OF THIS PROPERTY.
3) THIS PROPERTY MAY BE SUBJECT TO NEUSE RIVER RIPARIAN BUFFER RULES. CALL N.C. DIVISION OF WATER QUALITY TO VERIFY (919-791-4200).
4) NO BUILDING IS PERMITTED WITHIN 20' OF A WATERSUPPLY WATERSHED BUFFER.

BK 2025 PG 406 - 406 (1) DOC# 10107120
This Document eRecorded: 11/25/2025 03:09:02 PM
Fee: $21.00 Tax: $0.00
Franklin County, North Carolina
Brandi Smith Brinson, Register of Deeds

CMP
PROFESSIONAL LAND SURVEYORS, C-1525, 333 S. WHITE STREET, P.O. BOX 1253, WAKE FOREST N.C., 27588, (919) 556-3148

Submitted electronically by "Cawthorne, Moss & Panciera, PC" in compliance with North Carolina statutes governing recordable documents and the terms of the submitter agreement with the Franklin County Register of Deeds.

(X:/ARCHIVES 2017/MILLSTONE SUBD/MILLSTONE50.DWG - JML)