

PRELIMINARY PLOT PLAN FOR

AWB HOMES, LLC

LOT 39, PILOT RIDGE PH.2

350 PILOT RIDGE ROAD

REF: P.B. 2023, PAGE 58

DUNN TOWNSHIP


FRANKLIN COUNTY, NORTH CAROLINA

JUNE 23, 2025


ZONED R-30



SCALE 1"=60'

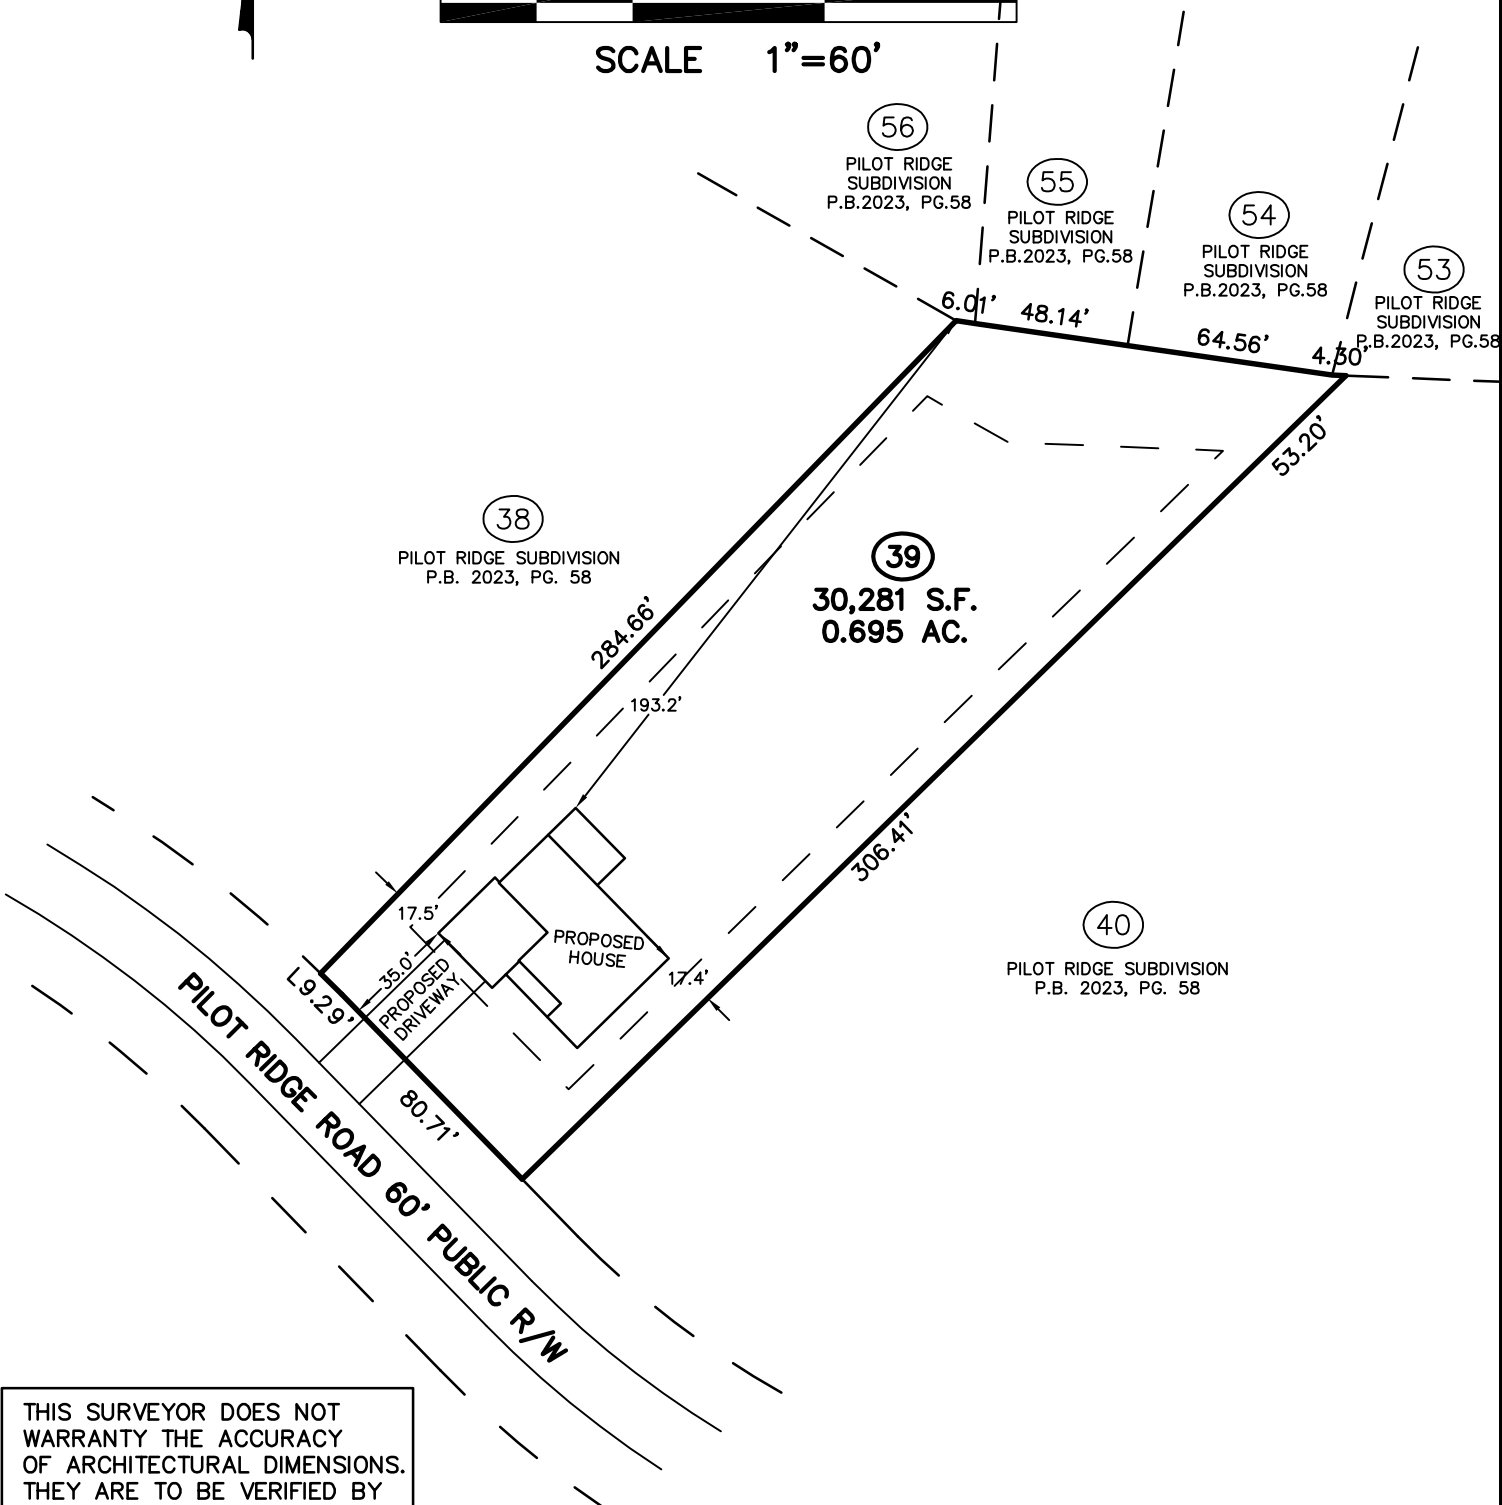

THIS SURVEYOR DOES NOT
WARRANTY THE ACCURACY
OF ARCHITECTURAL DIMENSIONS.
THEY ARE TO BE VERIFIED BY
THE CONTRACTOR.

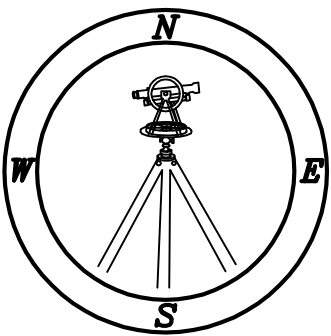

Professional Land Surveyors
C-1525

333 S. White Street
Post Office Box 1253
Wake Forest, N.C. 27588
(919)556-3148

NOTES:
-THIS PLAN DOES NOT REFLECT AN
ACTUAL SURVEY. IT IS A PRELIMINARY
PLAN AND SHOULD BE USED FOR ITS
INTENDED PURPOSE ONLY.
-NOT FOR RECORDATION, CONVEYANCES,
OR SALES.