


PLAT OF SURVEY

PELHAM M. POOLE

OAK HILL TWP., GRANVILLE COUNTY, N.C.
MARCH 2005, HAMLETT-JENNINGS & ASSOCIATES
212 S. LAMAR STREET, ROXBORO, N.C.
NEAL C. HAMLETT L-2465

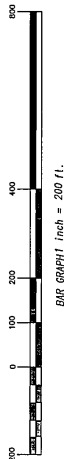

SUSTAINABLE
FOREST, LLC
D.B. 886, P. 308
P.B. 4, P. 110

PLAT BOOK _____, PAGE _____
FILED IN GRANVILLE COUNTY REGISTER OF DEEDS ON THE
DAY OF _____, 20____, AT _____ O'CLOCK _____ M.

Plat Book for registration this _____ day of _____
_____ 20____ at _____ O'clock _____ M.
and Registered in the office of Register of Deeds for Granville
County, N.C. Book No. _____ Page No. _____
Register of Deeds _____
By: _____


I HEREBY CERTIFY THAT THE SUBDIVISION PLAT AS DEPICTED HEREON
HAS BEEN GRANTED FINAL APPROVAL PURSUANT TO THE GRANVILLE
COUNTY SUBDIVISION REGULATIONS.
DATE _____
5-25-05 _____
LAND DEVELOPMENT ADMINISTRATOR

I (WE) HEREBY CERTIFY THAT I AM (WE ARE) THE OWNER(S) OF THE PROPERTY
SHOWN AND DESCRIBED HEREON WHICH WAS CONVEYED TO ME (US) BY DEED
RECORDED IN THE GRANVILLE COUNTY REGISTER OF DEEDS BOOK _____
PAGE _____ AND THAT I (WE) HEREBY ADAPT THIS PLAT OF SUBDIVISION
WITH MY (OUR) FREE CONSENT. FURTHER, I (WE) HEREBY CERTIFY THAT THE
PLAT HEREON SUBMITTED WITHIN THE SUBDIVISION REGULATION JURISDICTION
OF GRANVILLE COUNTY, NORTH CAROLINA.
DATE _____
5-25-05 _____
OWNER(S)

NORTH CAROLINA PERSON COUNTY
I, NEAL C. HAMLETT, CERTIFY THAT THIS
PLAT OF SUBDIVISION IS A TRUE AND
CORRECT REPRESENTATION OF THE
GRANVILLE COUNTY, NORTH CAROLINA
SUBDIVISION REGULATION JURISDICTION
OF GRANVILLE COUNTY, NORTH CAROLINA.
DATE _____
5-25-05 _____
NEAL C. HAMLETT
PROFESSIONAL LAND SURVEYOR

1. NEAL C. HAMLETT, CERTIFY THAT THIS
PLAT WAS DRAWN UNDER MY SUPERVISION
AN ACTUAL SURVEY MADE UNDER MY SUPERVISION
AND THAT THE SURVEY WAS MADE IN ACCORDANCE
WITH THE SUBDIVISION REGULATION JURISDICTION
OF GRANVILLE COUNTY, NORTH CAROLINA.
PAGE 98, ETC. (OTHER) IN THE BOUNDARIES
NOT SURVEYED ARE CLEARLY INDICATED AS DRAINED
FROM INFORMATION FOUND IN BOOK _____
PAGE _____
I HAVE BEEN ADVISED BY THE GRANVILLE COUNTY
CLERK THAT THIS PLAT WAS
FILED IN ACCORDANCE WITH G.S. 47-30 AS
AMENDED. WITH MY ORIGINAL SIGNATURE
REGISTERED ON NUMBER _____ DAY
OF _____, A.D., 20____.

SURVEYOR _____
REGISTRATION NUMBER _____
L-2465

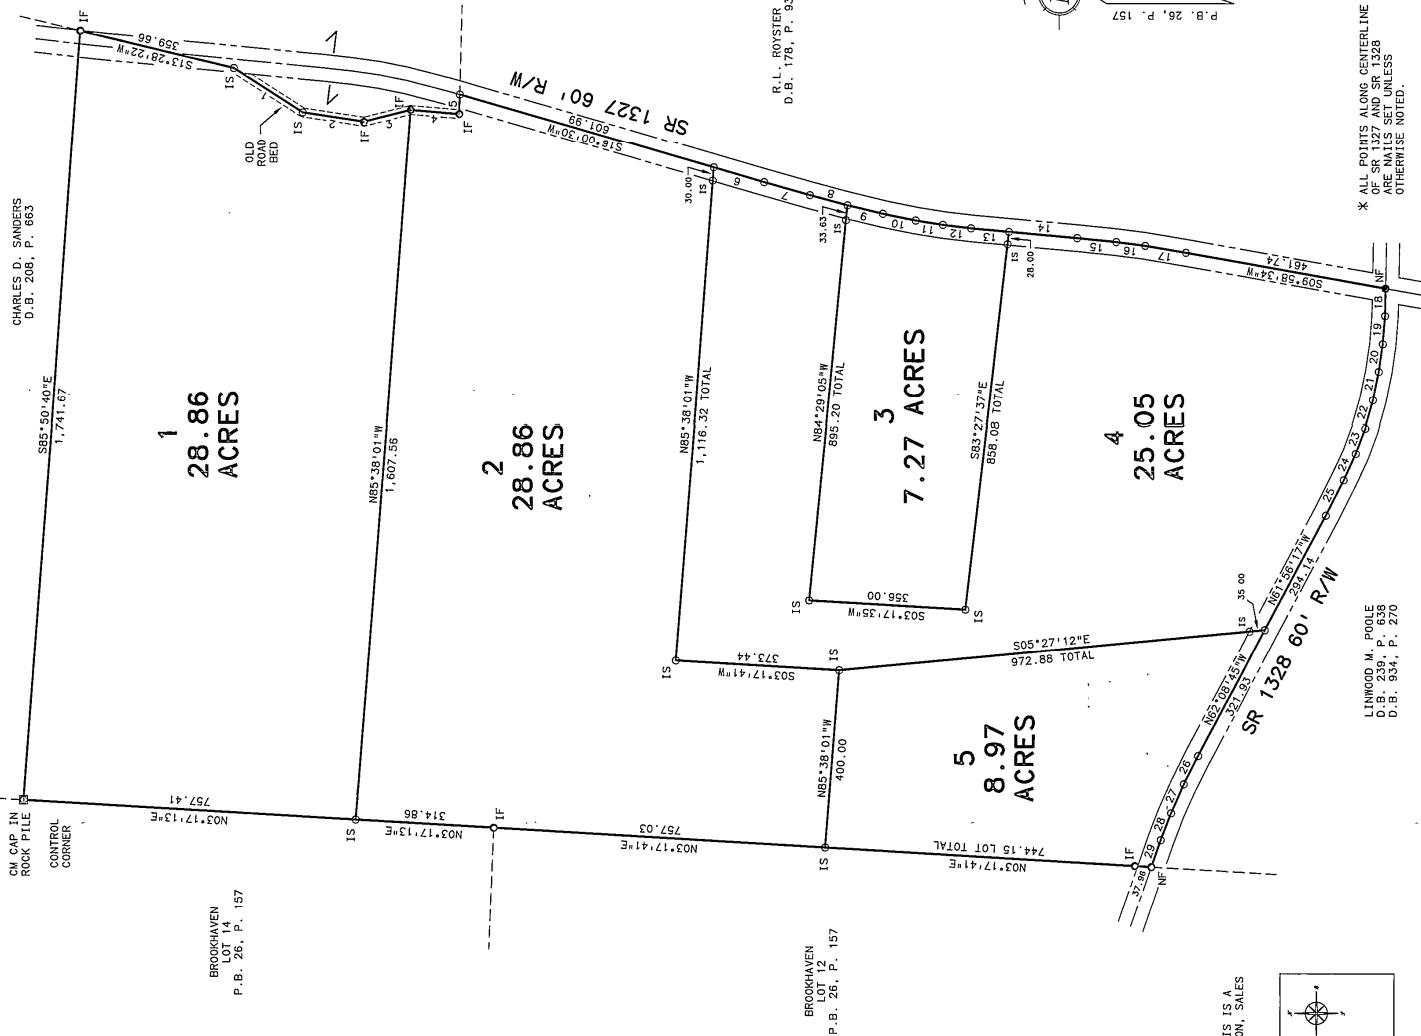

CHARLES D. SANDERS
D.B. 208, P. 663

1
28.86
ACRES

2
28.86
ACRES

3
7.27
ACRES

4
25.05
ACRES

5
8.97
ACRES


* ALL POINTS ALONG CENTERLINE
OF SR 1327 AND SR 1328
ARE NAILS SET UNLESS
OTHERWISE NOTED.

LINWOOD M. POOLE
D.B. 239, P. 638
D.B. 934, P. 270

CU CAP IN
ROCK PILE
CONTROL
CORNER
BROOKHAVEN
LOT 14
P.B. 26, P. 157

BROOKHAVEN
LOT 12
P.B. 26, P. 157

VICINITY MAP

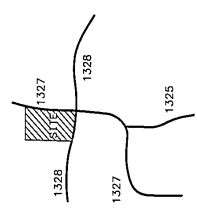

STATE OF NORTH CAROLINA
COUNTY OF GRANVILLE
I, _____, REVIEW OFFICER
OF GRANVILLE COUNTY, CERTIFY THAT THE MAP
OR PLAT TO WHICH THIS CERTIFICATE IS
APPLIED COMES WITHIN ALL STATUTORY REQUIREMENTS
FOR RECORDING.
DATE _____
5-25-05
REVIEW OFFICER

SETBACKS: 50' FRONT
15' SIDE
25' REAR

DATA TABLE

LINE	BEARING	DIST
1	S32°26'44"W	185.70'
2	S02°29'48"W	140.91'
3	S04°45'14"W	111.01'
4	S88°36'16"E	44.16'
5	S16°04'40"W	120.00'
6	S14°50'06"W	88.17'
7	S13°16'48"W	82.71'
8	S11°18'33"W	76.51'
9	S08°42'31"W	64.32'
10	S05°07'51"W	86.42'
11	S05°06'41"W	156.04'
12	S07°14'56"W	66.34'
13	S09°30'17"W	94.71'
14	N89°00'10"W	61.89'
15	N87°42'34"W	63.16'
16	N78°09'17"W	65.87'
17	N74°06'18"W	65.22'
18	N65°36'50"W	85.51'
19	N63°09'39"W	89.92'
20	N63°05'32"W	70.96'
21	N65°54'09"W	65.03'
22	N70°49'40"W	84.12'

LEGEND
NF o NAIL FOUND
NS o NAIL SET
IF o IRON FOUND
IS o IRON SET
MP o MATHEMATICAL
POINT

UNLESS SIGNED, SEALED AND DATED, THIS IS A
PRELIMINARY PLAT, NOT FOR RECORDATION, SALES
OR CONVEYANCES.

HAMLETT-JENNINGS
& ASSOCIATES, P.A.
PROFESSIONAL LAND SURVEYORS
212 S. LAMAR STREET, PO BOX 1266
ROXBORO, NORTH CAROLINA 27573
(336) 599-8742