



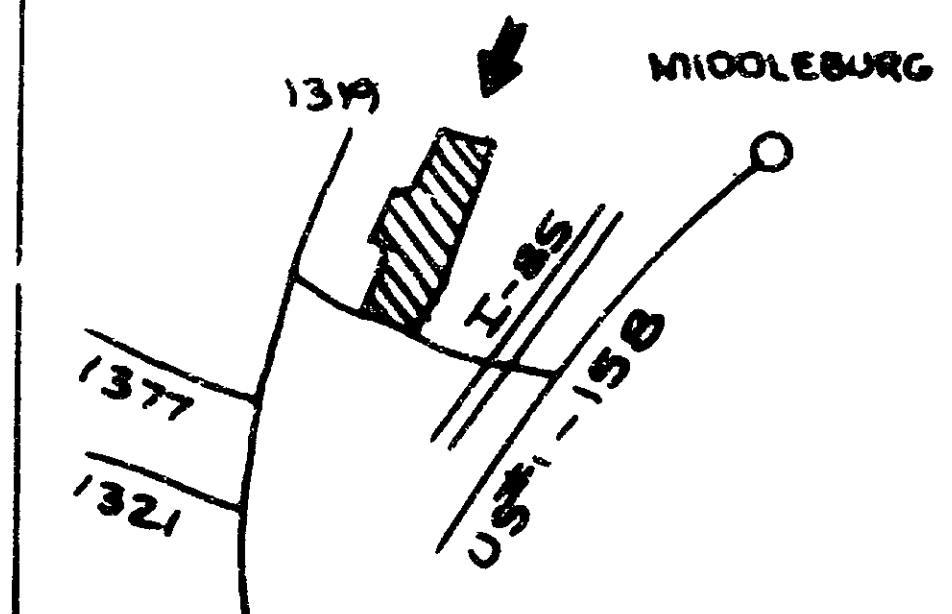

SITE MAP - NOT TO SCALE

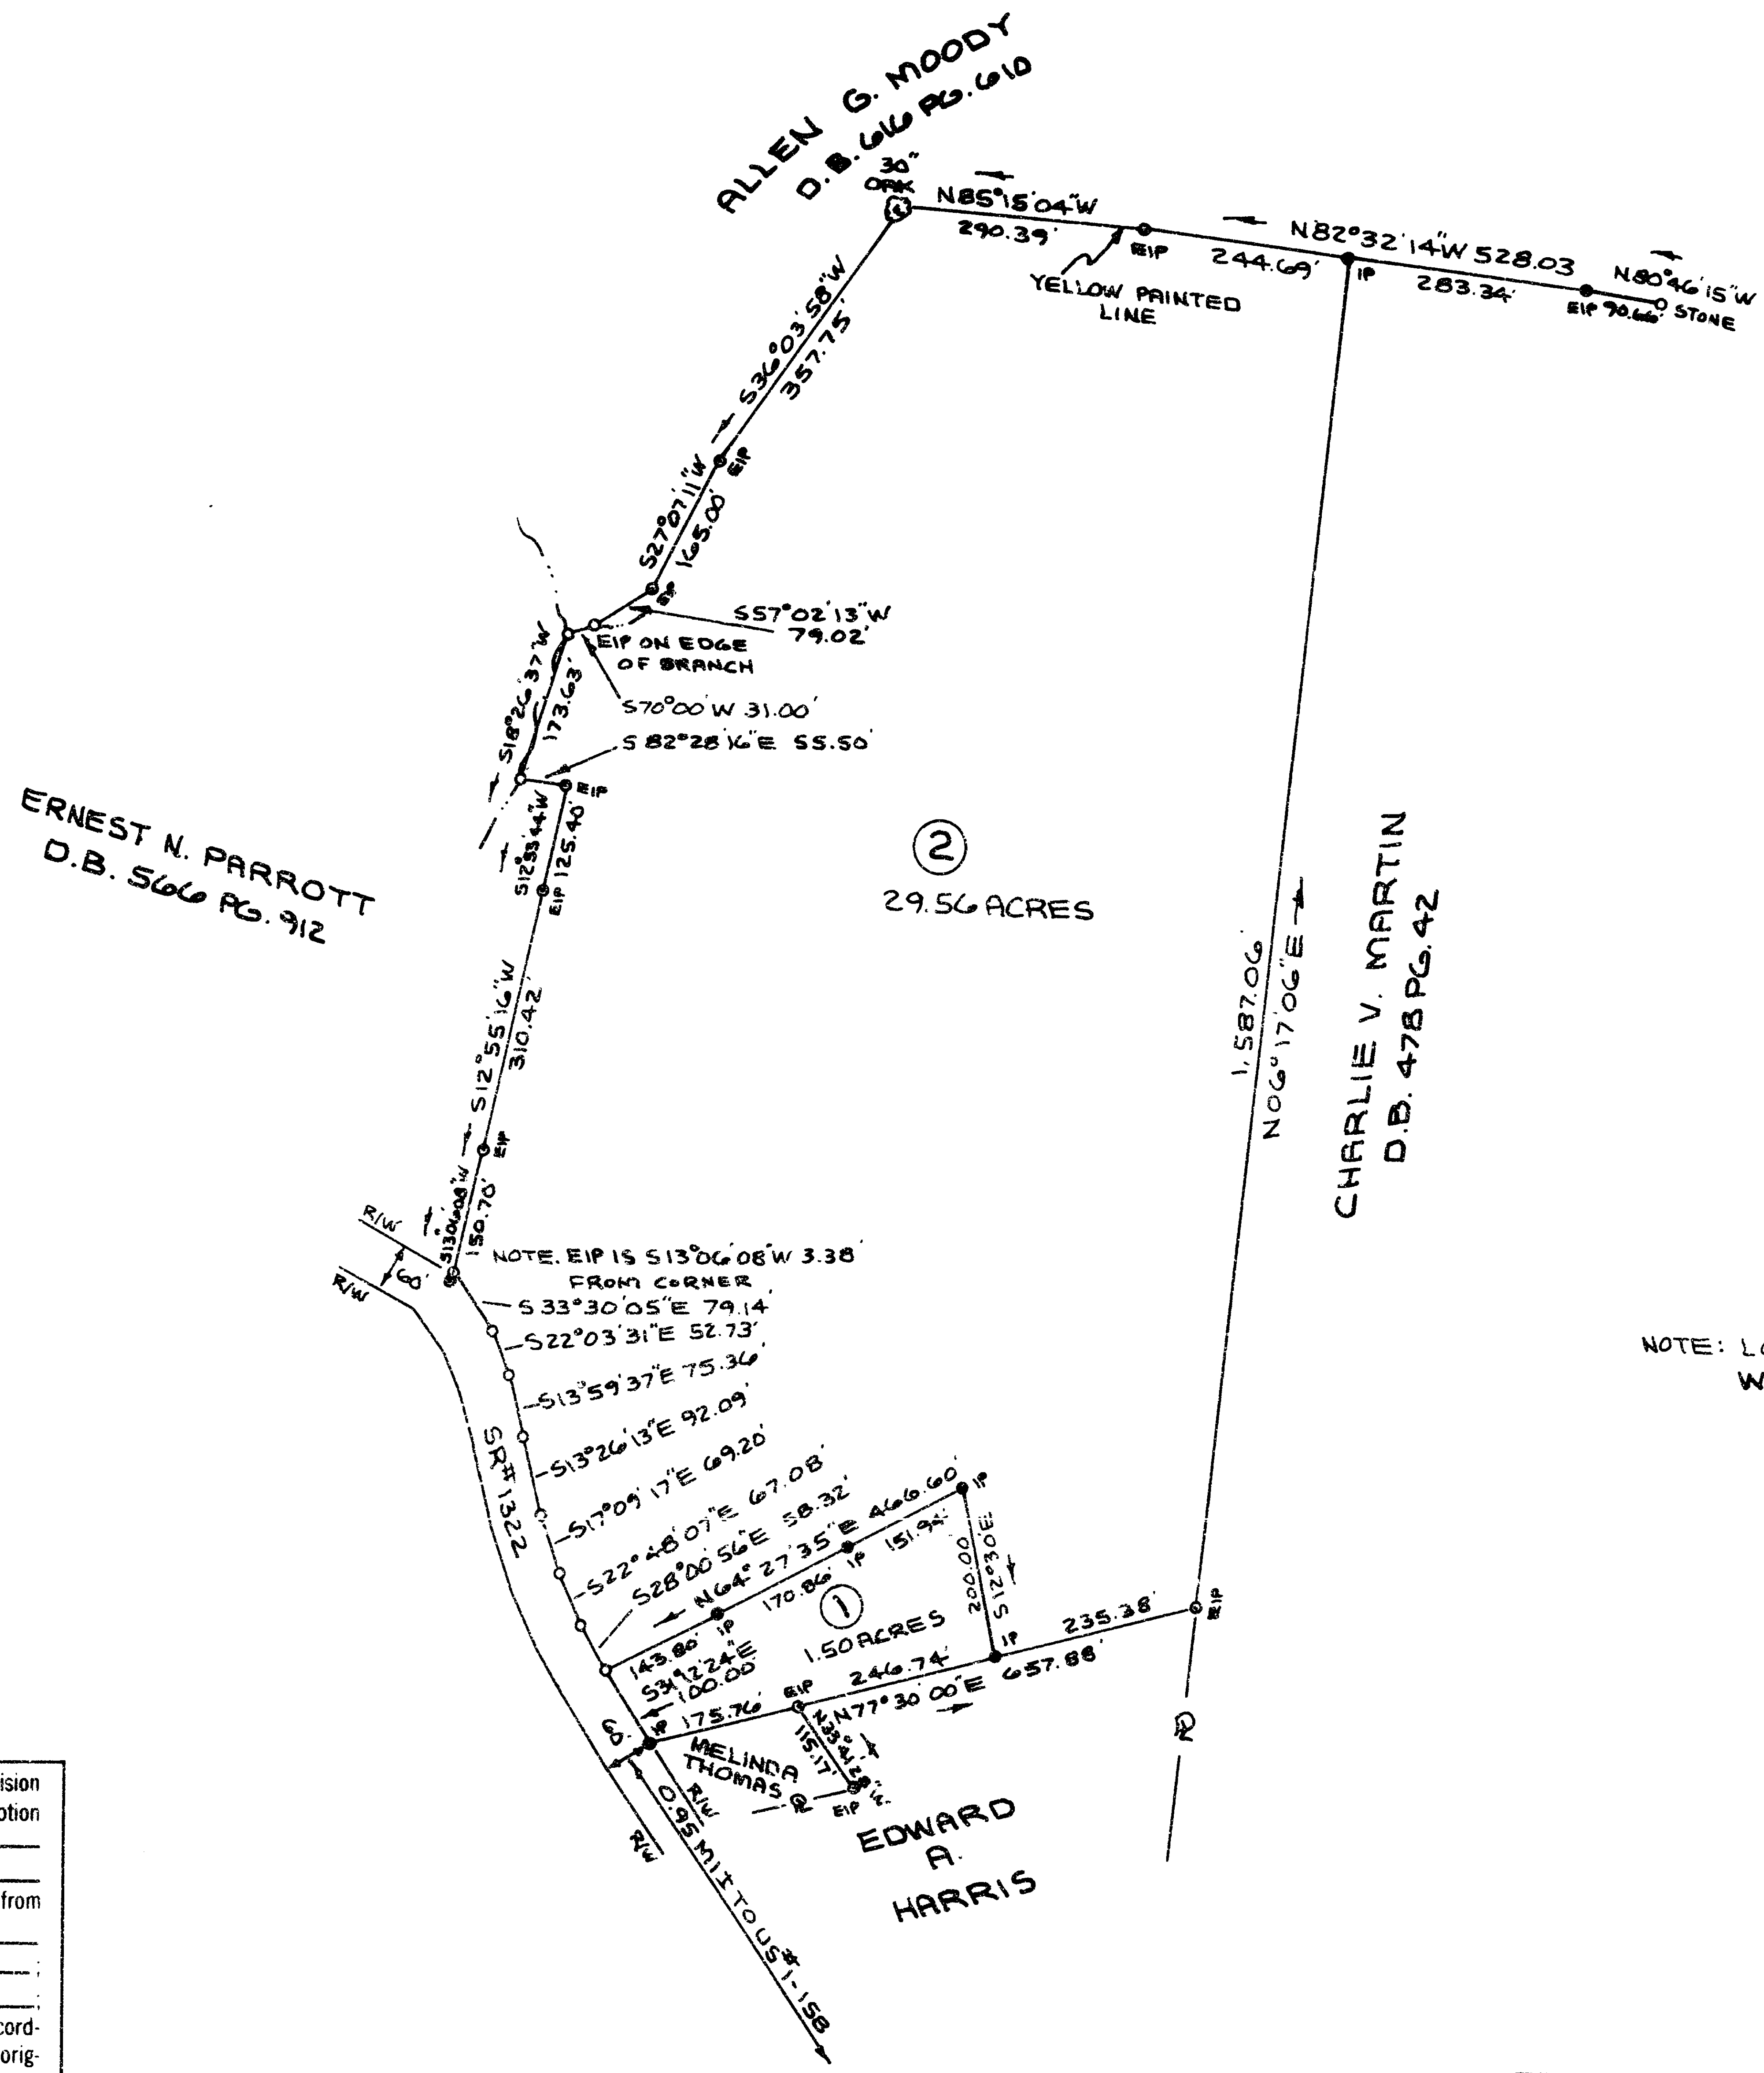

NORTH CAROLINA, Vance COUNTY
 I, Sherry K. Stokes, a Notary Public
 of the County and State aforesaid, certify that
 LUTHER E. STEGALL, a Registered Land Surveyor,
 personally appeared before me this day and
 acknowledged the execution of the foregoing,
 in my presence, and in the presence of my hand and official
 seal, this 23 day of September, 1991.
 My Commission Expires: 8-27-93
 NOTARY PUBLIC
 VANCE COUNTY, NC

I, LUTHER E. STEGALL, certify that this plat was drawn under my supervision
 from (an actual survey made under my supervision) (Deed description
 recorded in: DB 362 PG. 611)
 (Other: _____)
 that the boundaries not surveyed are shown as broken lines plotted from
 information found as follows: _____



that the ratio of precision is 1:10,000
 that this plat was (was not) prepared in accordance with G.S. 47-30 as amended. Witness my original
 signature, registration number, and seal
 this 23 day of September, 1991 A.D.
Luther E. Stegall
 Surveyor Reg. No. L-1816

ECM	Existing Concrete Monument	R	Property Line
PK	(Parker-Kalon) Nail	R	Radius
PC	Point of Curvature	CC	Control Corner
PT	Point of Tangency	L	Length of Curve
EIP	Existing Iron Pin	R/W	Right of Way
IP	Iron Pin	-E-	Electric Power
ES	Existing Stone	-S-	Sewer
CM	Concrete Monument	P	Utility Pole
CL	Center Line	-T-	Telephone
LC	Long Chord	Δ	Delta Angle

STATE OF NORTH CAROLINA, VANCE COUNTY
 The foregoing certificate(s) of Sherry K. Stokes, Notary
Public of Vance County, NC,
 is (are) certified to be correct. This instrument was presented for
 registration and recorded in this office in Book V, Page 1.
 This 14 day of November, 1991, at 2:34 o'clock P.M.
 SARAH H. HALE, REGISTER OF DEEDS
 By: Rebecca W. Smith
 Deputy

NOTE: LOT #1 TO BE CONVEYED TO:
 WALTER E. BLACKMON & WIFE
 EFFIE L. BLACKMON

TYPE OF SURVEY BOUNDARY
 SURVEYED FOR: CATHERINE M. BUCHAN
 TOWNSHIP: MIDDLEBURG COUNTY: VANCE STATE: N.C.
 DATE: SEPT. 21, 1991 SCALE: 1"=200'
 SURVEYED BY: LUTHER E. STEGALL, REGISTERED LAND SURVEYOR L-1816
 RFD 2, BOX 2408, MACON, NC