


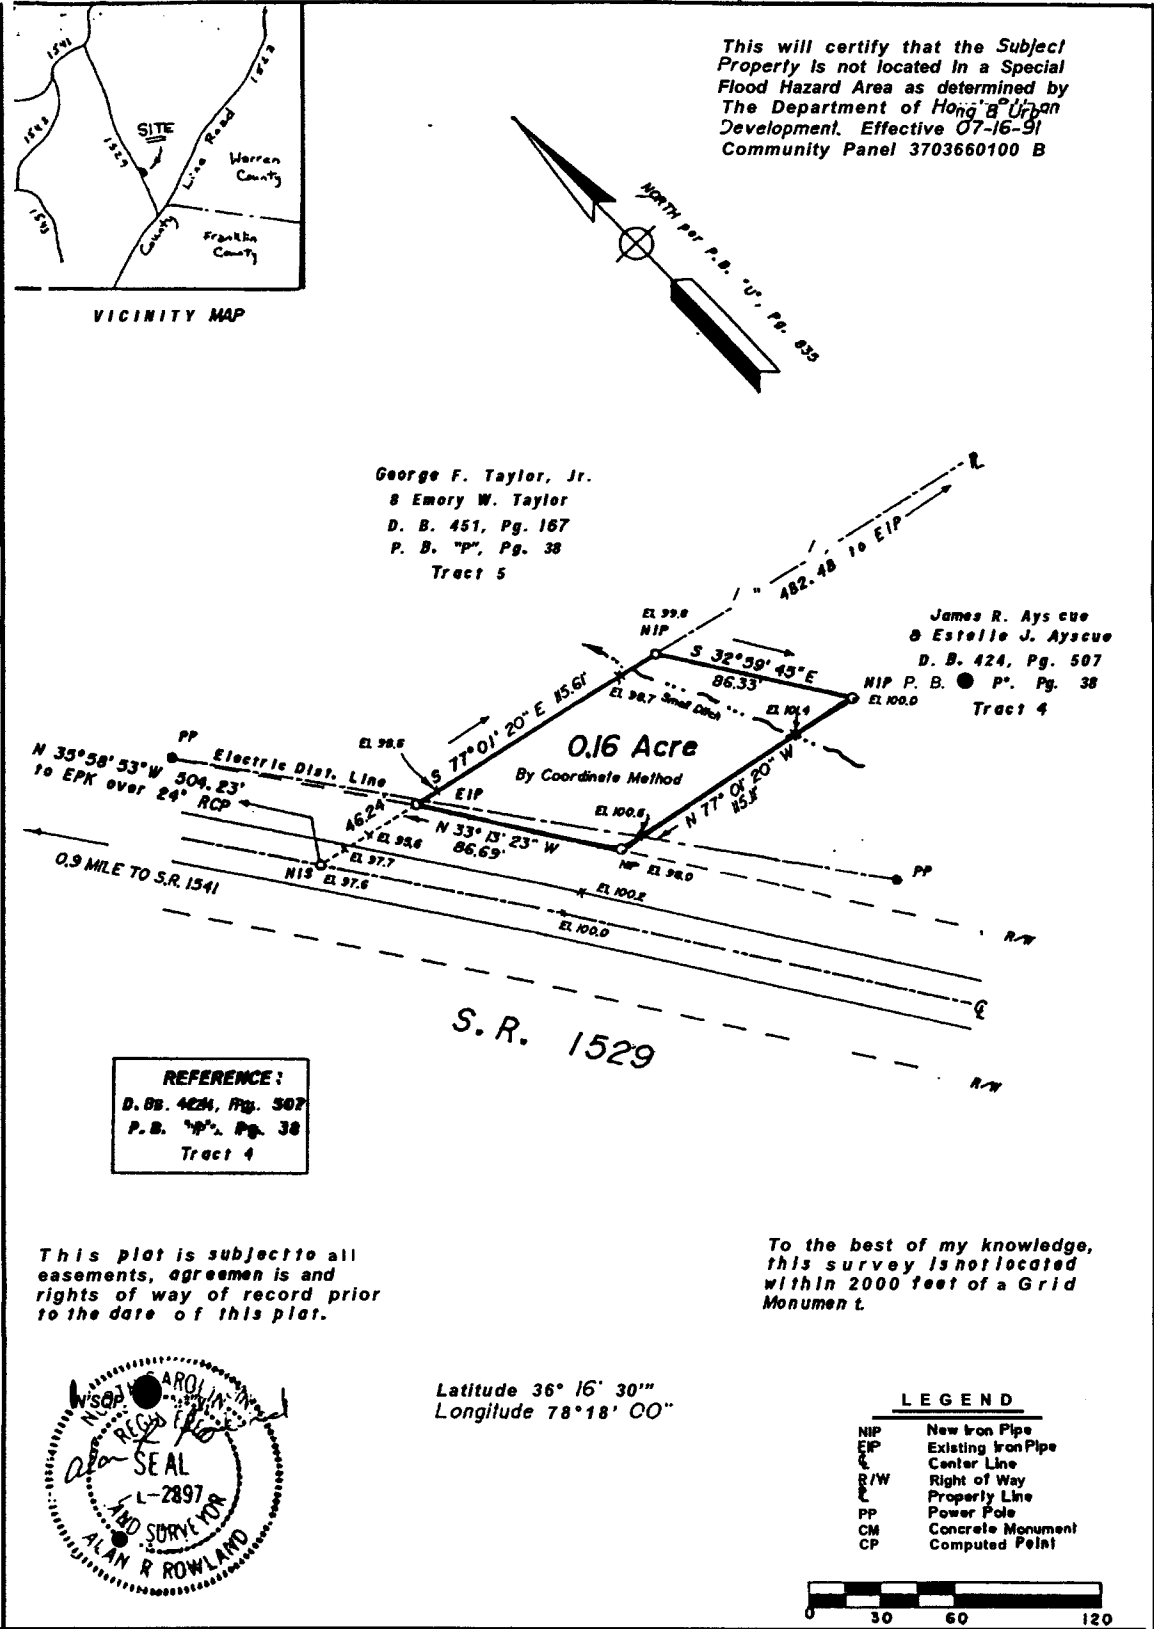

"This Map is not a certified survey and has not been reviewed by a local government agency for compliance with any applicable land development regulations."

SOUTHERN PHOTO - GREENSBORO NC 27407

I, ALAN R. ROWLAND, certify that this plot was drawn under my supervision from on actual field survey made under my supervision from deeds referenced on the face of the plot; that only boundaries not surveyed are clearly indicated on the face of the plot; that the ratio of precision as calculated is: 10.000; that this plot was prepared in accordance with the N.C. Standards of Practice for Land Surveying, Witness my original signature, registration number and seal this 22nd day of MARCH, 1994.

R. L. S. L. 2897 Alan R. Rowland

SURVEY FOR

C T & T

SAND Y CREEK TOWNSHIP
VANCE COUNTY, NORTH CAROLINA
Scale 1" = 60' MARCH 22, 1994
FILE # 9/-94 -68-S