


Z-79

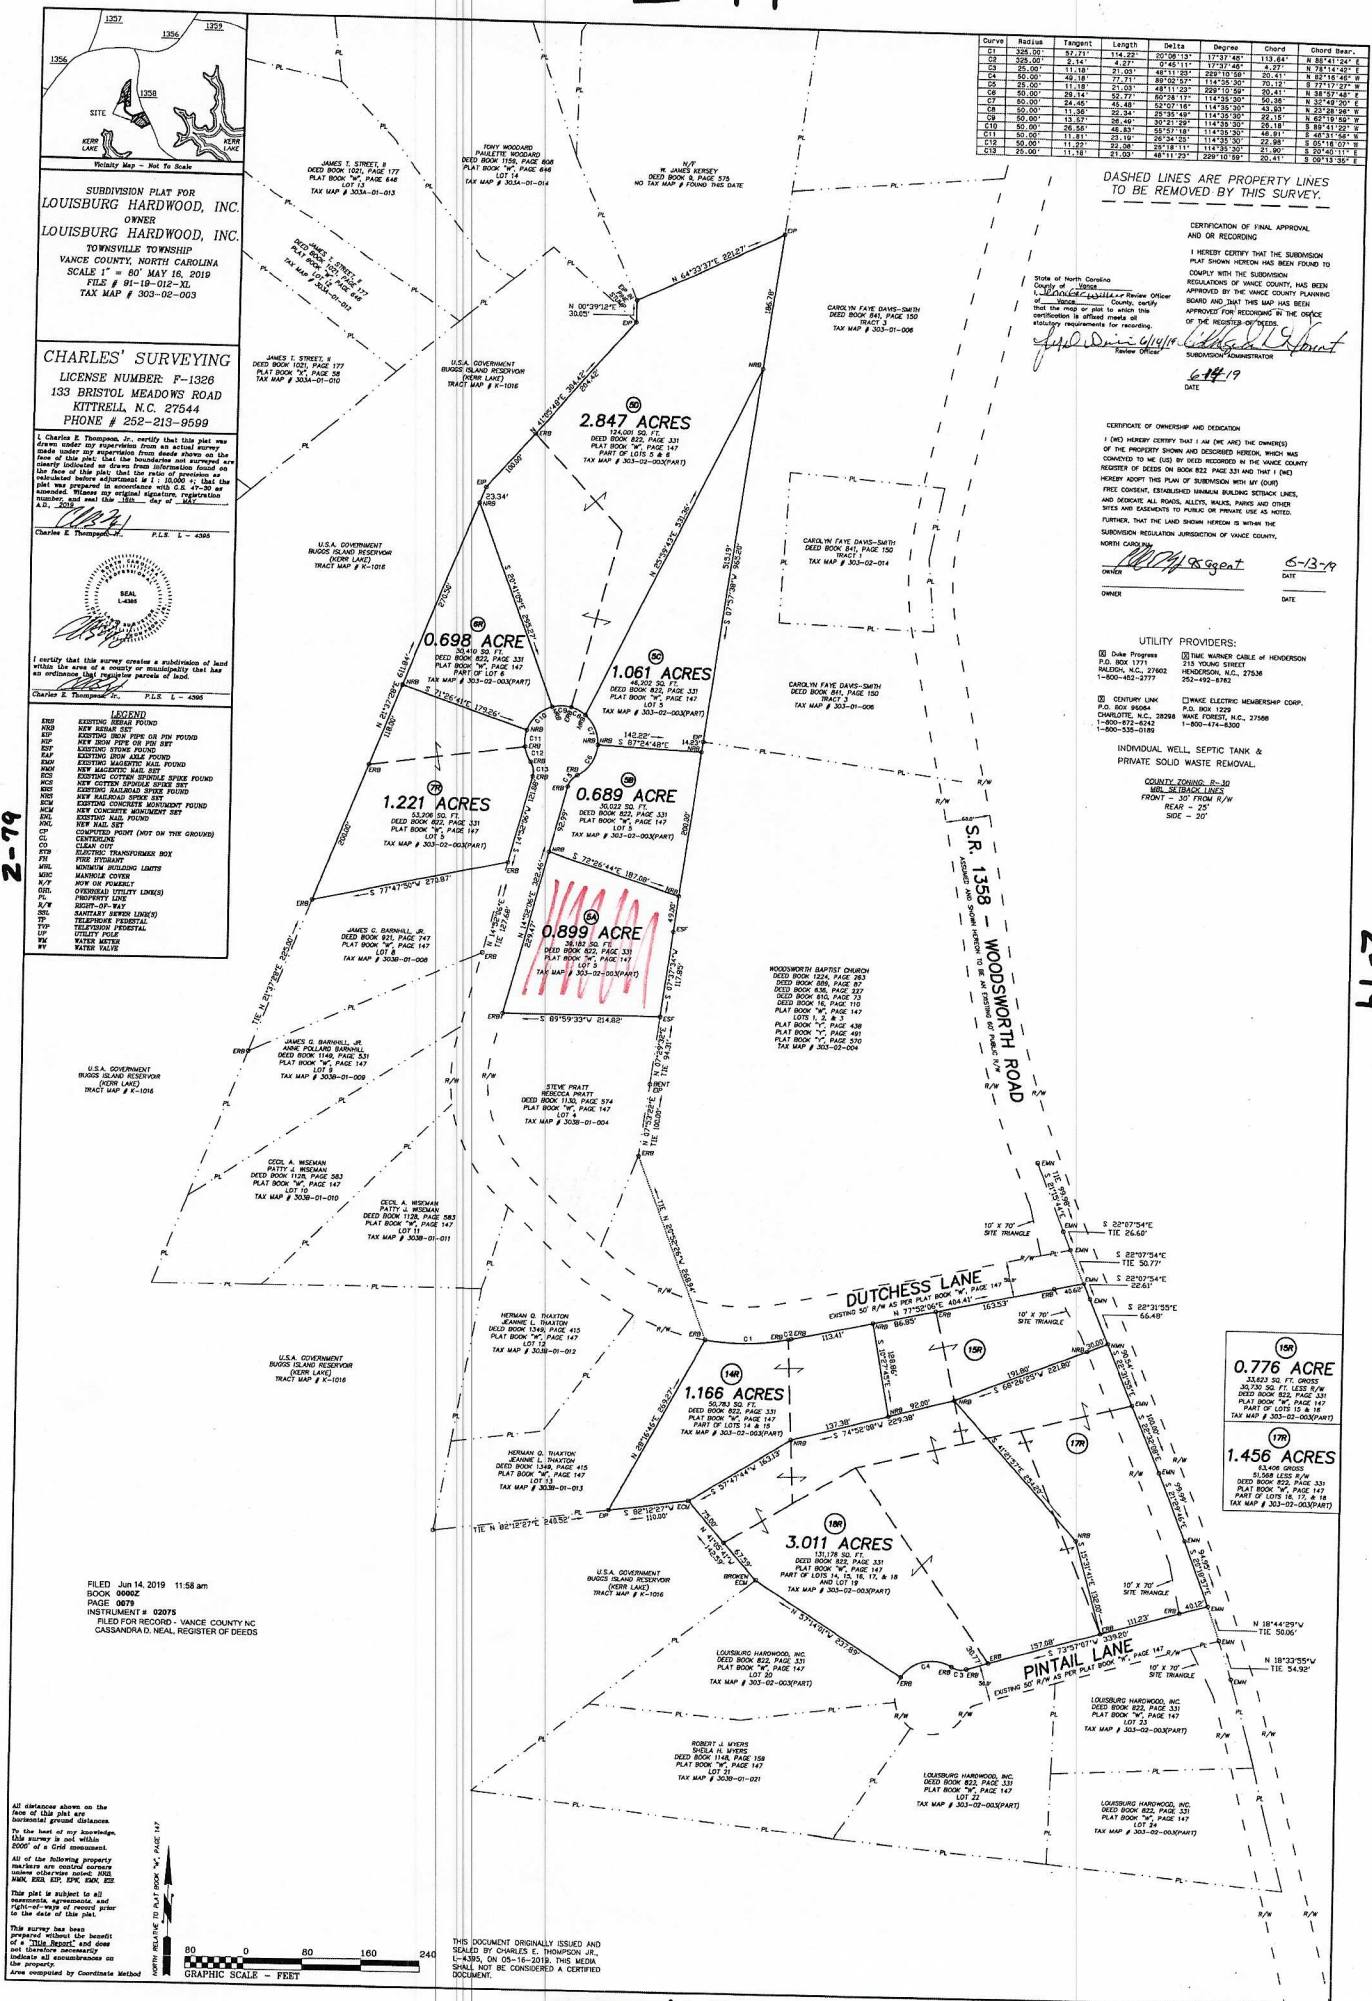

Curve	Radius	Tangent	Length	Delta	Degree	Chord	Chord Bear.
DASHED LINES ARE PROPERTY LINES TO BE REMOVED BY THIS SURVEY.

CERTIFICATION OF FINAL APPROVAL AND RECORDING

I HEREBY CERTIFY THAT THE SUBDIVISION PLAT SHOWN HEREON HAS BEEN FOUND TO COMPLY WITH THE SUBDIVISION REGULATIONS OF VANCE COUNTY, HAS BEEN APPROVED BY THE VANCE COUNTY PLANNING BOARD AND THAT THIS MAP HAS BEEN APPROVED FOR RECORDING IN THE OFFICE OF THE REGISTERED OFFICER.

State of North Carolina
County of Vance


DATE

CERTIFICATE OF OWNERSHIP AND DEDICATION



FURTHER, THAT THE LAND SHOWN HEREON IS WITHIN THE SUBDIVISION JURISDICTION OF VANCE COUNTY, NORTH CAROLINA.




UTILITY PROVIDERS:

☐ Duke Progress
P.O. Box 1771
Raleigh, N.C. 27602
1-800-452-2777

☐ Time Warner Cable of Henderson



INDIVIDUAL WELL, SEPTIC TANK & PRIVATE SOLID WASTE REMOVAL

COUNTY ZONING: R-30

FRONT - 30' FROM R/W





