
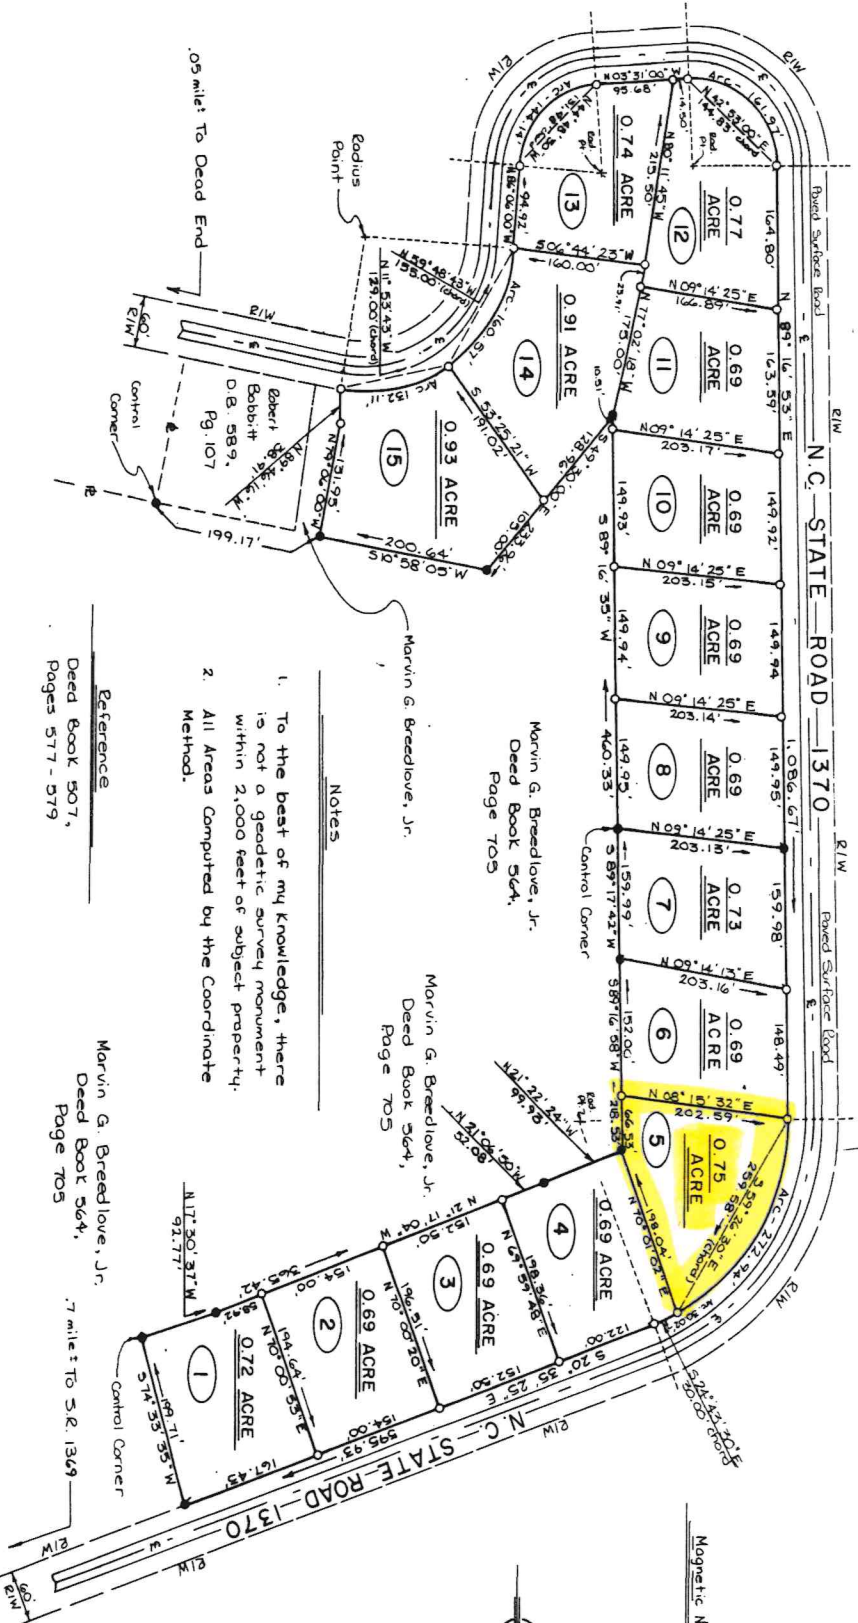


THIS PLAT IS SUBJECT TO ALL EASEMENTS, AGREEMENTS AND RIGHTS-OF-WAY OF RECORD PRIOR TO THE DATE OF THIS PLAT.

| Symbol | Legend             |
|--------|--------------------|
| ○      | New Iron Pipe      |
| ●      | Existing Iron Pipe |
| —      | Center Line        |
| —      | Property Line      |
| —      | Right of Way       |

STATE OF NORTH CAROLINA, VANCE COUNTY  
 The foregoing certificate of David G. Johnson, Surveyor, is hereby certified to be correct. The instrument was presented for registration and recorded in this office in Book 186, Page 647.  
 This is a true and correct copy of the original as the same appears in the records of the State of North Carolina.  
 BY: *David G. Johnson*  
 DAVID G. JOHNSON, SURVEYOR OF DEEDS  
 DEPARTMENT OF REVENUE, RECORDER OF DEEDS

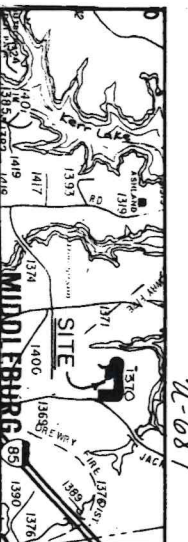

**NOTES**

1. To the best of my knowledge, there is not a geodetic survey monument within 2,000 feet of subject property.
2. All Areas Computed by the Coordinate Method.

Reference  
 Deed Book 507,  
 Pages 577-579

Marvin G. Breedlove, Jr.  
 Deed Book 564,  
 Page 705

REVISED 4-23-87



I, *David G. Johnson*, Surveyor, certify that under my direction and supervision this map was drawn from an actual field survey, that the error of closure of the survey as indicated by the station and bearing is 1:10,000. I further certify that the map was prepared by me or under my direct supervision and that I am a duly licensed Surveyor of Deeds in the State of North Carolina.  
 BY: *David G. Johnson*  
 DAVID G. JOHNSON, SURVEYOR OF DEEDS  
 DEPARTMENT OF REVENUE, RECORDER OF DEEDS

**BOBBITT SURVEYING, P.A.**  
 HENDERSON, NC 28534-439-0488

**M. J. BOBBITT**  
 SURVEY FOR

MIDDLEBURG-NUTBUSH TOWNSHIP  
 VANCE COUNTY, NORTH CAROLINA  
 SCALE 1" = 100'  
 APRIL 9, 1987

FILE NO. 87-V-4L