

SURVEY FOR

DEBRA LYNN LANCASTER

LOT 21, BRISTOL SUBD., PHASE THREE

BRISTOL COURT


MAP BOOK 1995-371

YOUNGVILLE TOWNSHIP

FRANKLIN COUNTY, NORTH CAROLINA


JUNE 19, 1996

REVISED SEPTEMBER 24, 1996

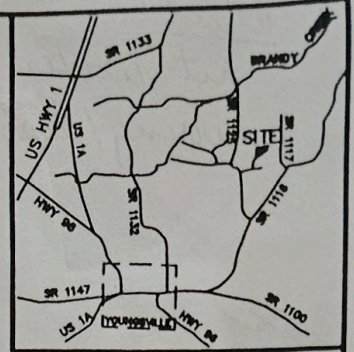


VICINITY MAP

ADOPTED FROM MAP BOOK 1995-371

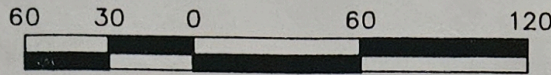


SCALE 1"=60'

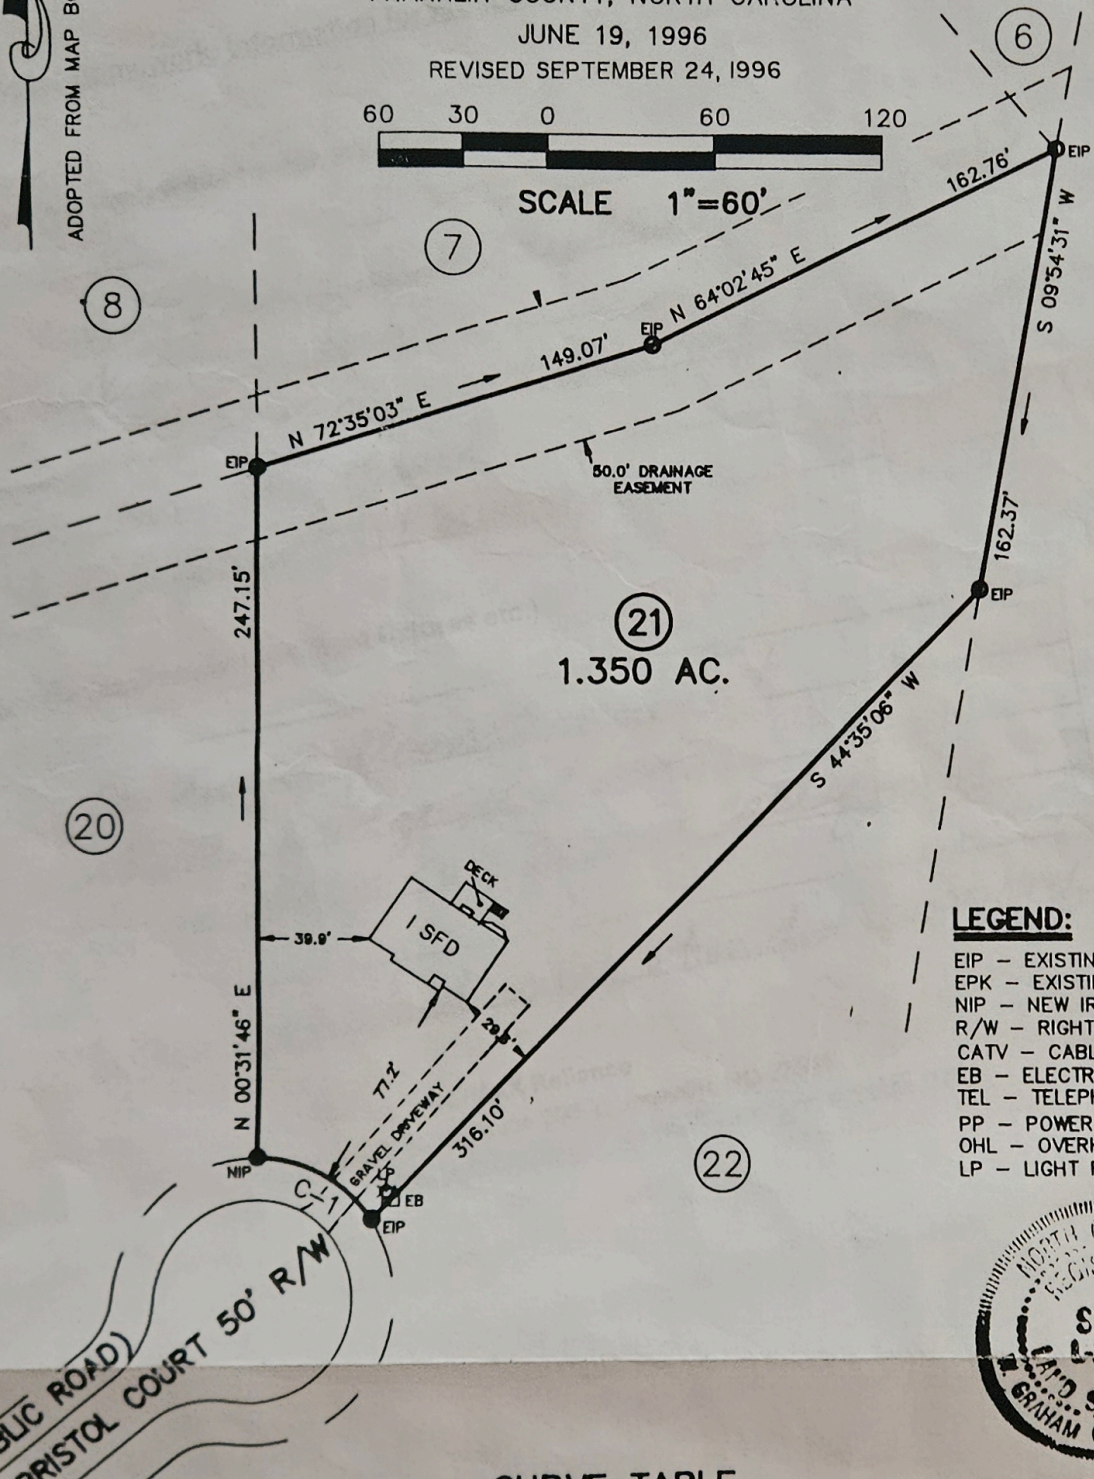

N/F
W.R. HOLDEN
D.B. 278, PG. 277


LEGEND:

- EIP - EXISTING IRON PIPE
- EPK - EXISTING PK NAIL
- NIP - NEW IRON PIPE SET
- R/W - RIGHT OF WAY
- CATV - CABLE TV BOX
- EB - ELECTRIC BOX
- TEL - TELEPHONE PEDESTAL
- PP - POWER POLE
- OHL - OVERHEAD LINE
- LP - LIGHT POLE

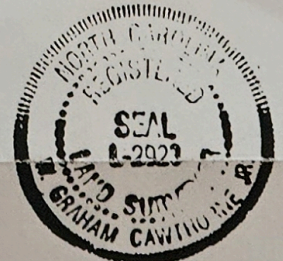

CURVE TABLE

CURVE	RADIUS	LENGTH	CHORD	BEARING
C-1	50.00'	48.48'	46.60'	N 61°42'21" W

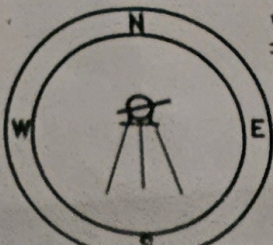

W. GRAHAM CAWTHORNE JR.

Registered Land Surveyor

239 E. Owen St.
Post Office Box 1253
Wake Forest, N.C. 27588
(919)556-3148

I DECLARE THAT THIS SURVEY COMPLIES WITH THE NORTH CAROLINA STANDARDS OF PRACTICE FOR SURVEYING, (SECTION 1800) FOR CLASS A SURVEYS AND THAT THE CALCULATED RATIO OF PRECISION BEFORE ADJUSTMENTS IS 1:10,000+. FURTHERMORE, PROPERTY CORNERS SHOWN ARE PRIMARY CONTROL MONUMENTATION FOR THE RE-ESTABLISHMENT OF PROPERTY CORNERS IN THE ABSENCE OF GRID MONUMENTS AND OTHER SUBDIVISION PROPERTY CORNERS. THIS SURVEY IS NOT TO BE RECORDED WITHOUT THE WRITTEN AUTHORIZATION OF THE SURVEYOR.

W. Graham Cawthorne Jr.