
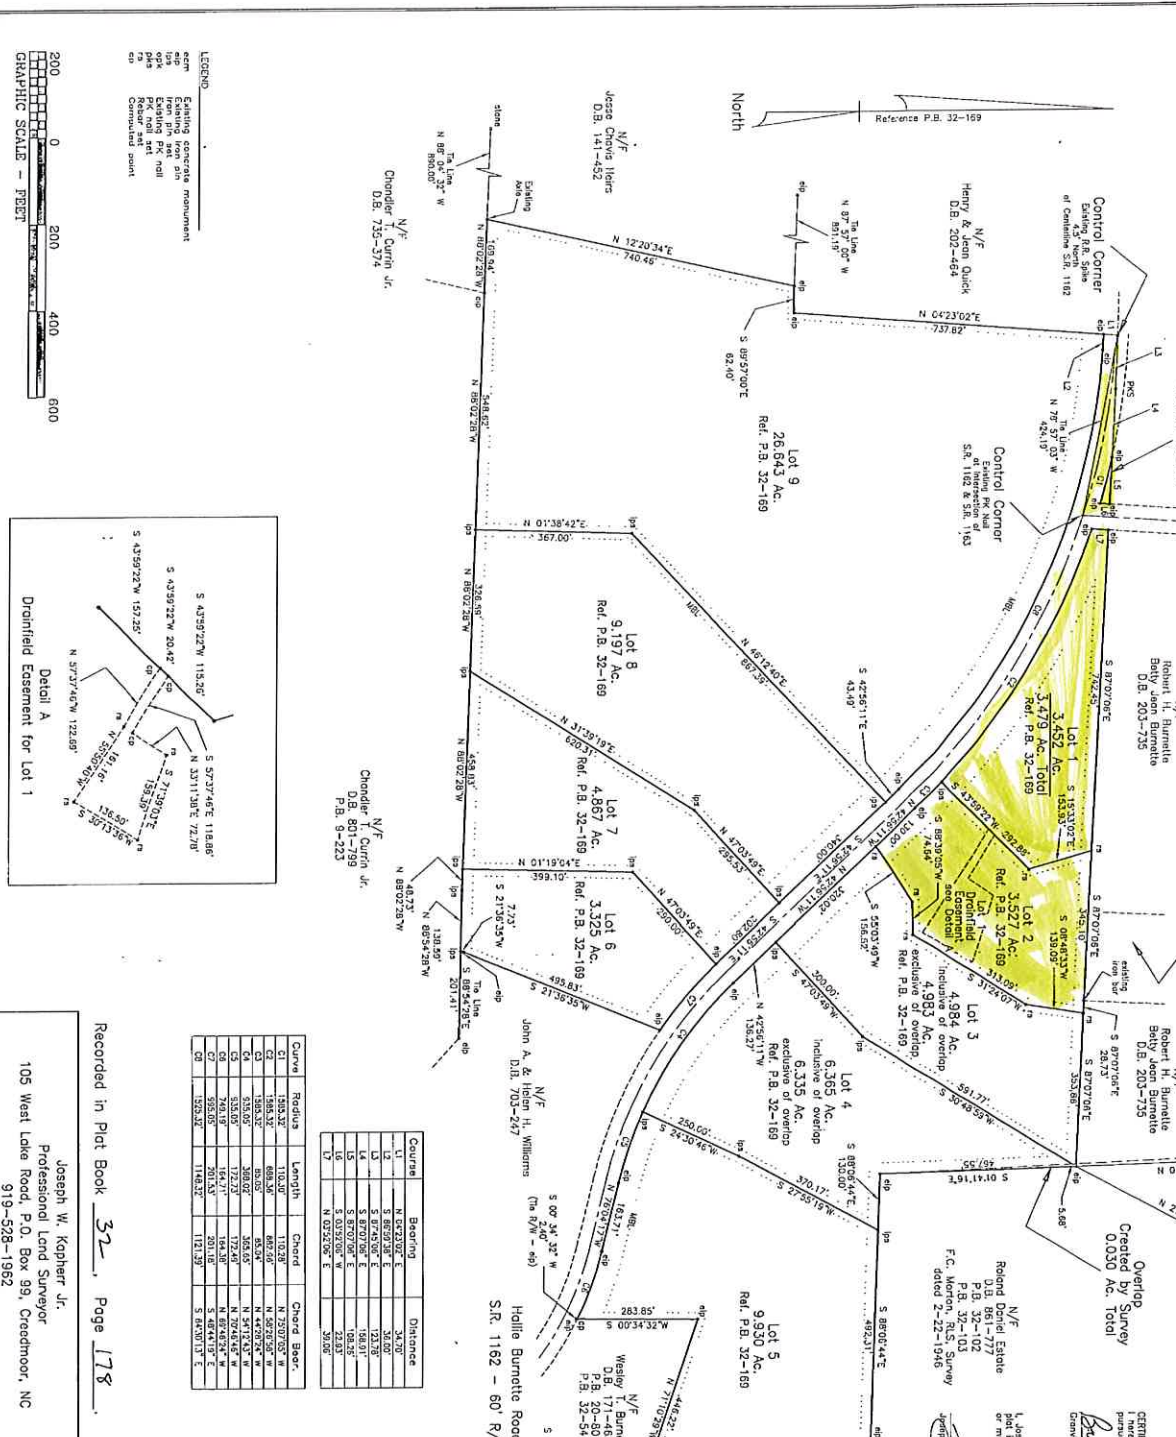
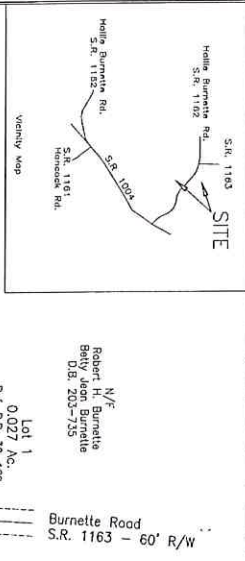


LEGEND
Existing concrete monument

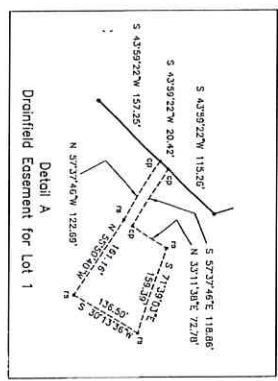

Curve	Radius	Length	Chord	Chord Bear.
Recorded in Plot Book 32, Page 178
Joseph W. Kopper Jr.
Professional Land Surveyor
105 West Lake Road, P.O. Box 99, Creedmoor, NC
919-528-1962

Survey of the above described land for:
Hallie Burnette Farms
Scale 1" = 200'
Date 11-15-05
Job No. 009035

Professional Land Surveyor
Registration Number
L-4551
Signature
Date 11-15-05


