



LEGEND:

EIP - EXISTING IRON PIPE
 EPK - EXISTING PK NAIL
 NIP - NEW IRON PIPE SET
 R/W - RIGHT OF WAY
 CATV - CABLE TV BOX
 EB - ELECTRIC BOX
 TEL - TELEPHONE PEDESTAL
 PP - POWER POLE
 OHL - OVERHEAD LINE
 LP - LIGHT POLE


ADOPTED FROM D.B. 969, PAGE 61

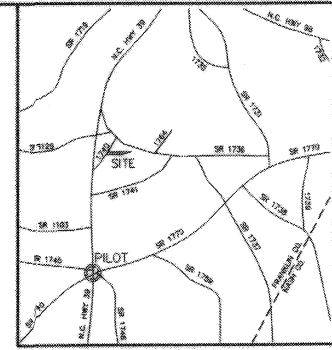

VICINITY MAP

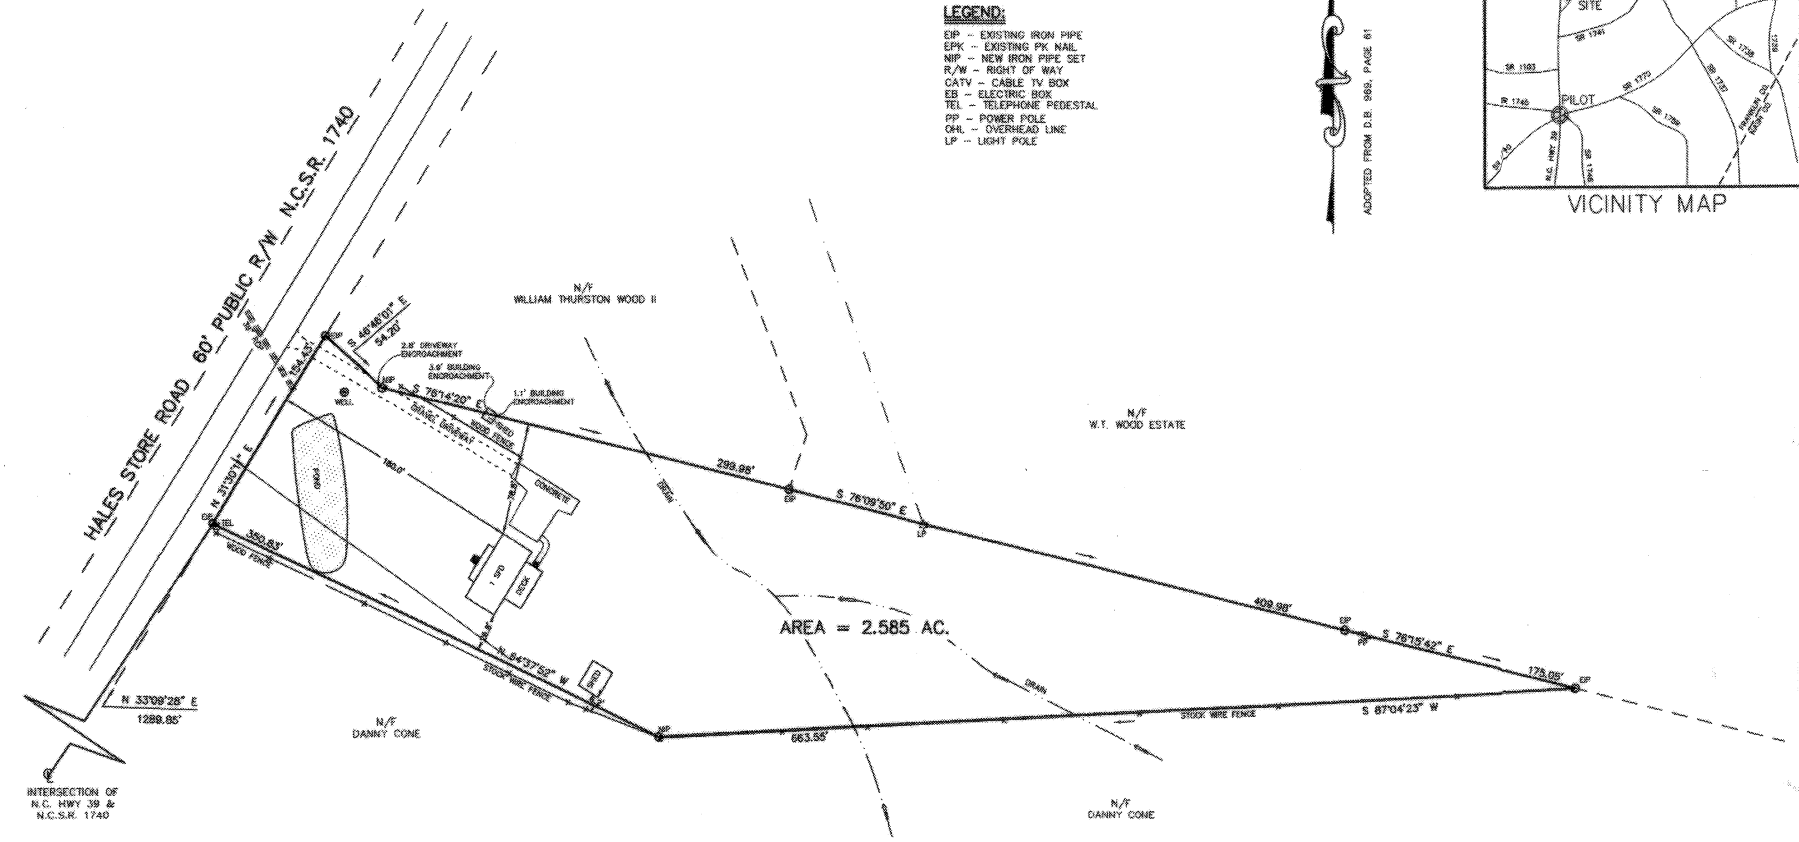

I, W. GRAHAM CAWTHORNE, JR., CERTIFY THAT
 UNDER MY DIRECTION AND SUPERVISION THIS MAP
 WAS DRAWN FROM AN ACTUAL FIELD SURVEY,
 THAT THIS MAP IS PREPARED IN ACCORDANCE
 WITH THE MANUAL OF PRACTICE FOR LAND
 SURVEYING IN NORTH CAROLINA, THAT THIS
 PROPERTY IS FREE OF ENCROACHMENTS UNLESS
 NOTED ABOVE AND THE SOURCE OF INFORMATION
 FOR THE SURVEY IS SHOWN HEREON. WITNESS MY
 ORIGINAL SIGNATURE, REGISTRATION NUMBER AND
 SEAL THIS 31st DAY OF August 1995
 W. Graham Cawthorne, Jr.
 REGISTERED LAND SURVEYOR (12323)

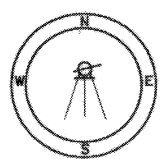

W. GRAHAM CAWTHORNE, JR., REGISTERED LAND SURVEYOR, 239 EAST OWEN AVE., P.O. BOX 1253, WAKE FOREST N.C., 27588, (919) 556-3148

SURVEY FOR
WILLIAM SNYDER
 &
KRISTEN SNYDER
 REF: D.B. 969, PAGE 61
 DUNN TOWNSHIP
 FRANKLIN COUNTY, NORTH CAROLINA
 SCALE 1"=60'
 AUGUST 31, 1995




95-4133


PRELIMINARY

- LEGEND**
- EP - EXISTING RICH PIPE
 - EPK - EXISTING PK NAIL
 - NP - NEW RICH PIPE SET
 - OW - RICH OF WAY
 - OS - RICH OF WAY
 - EB - ELECTRIC BOX
 - TEL - TELEPHONE
 - PP - POWER POLE
 - OH - OVERHEAD LINE
 - LP - LIGHT POLE

ADOPTED FROM D.B. 969, PAGE 61

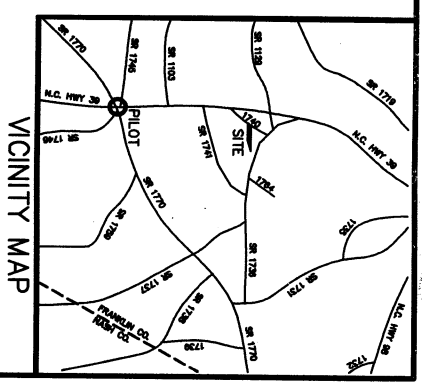

PRELIMINARY

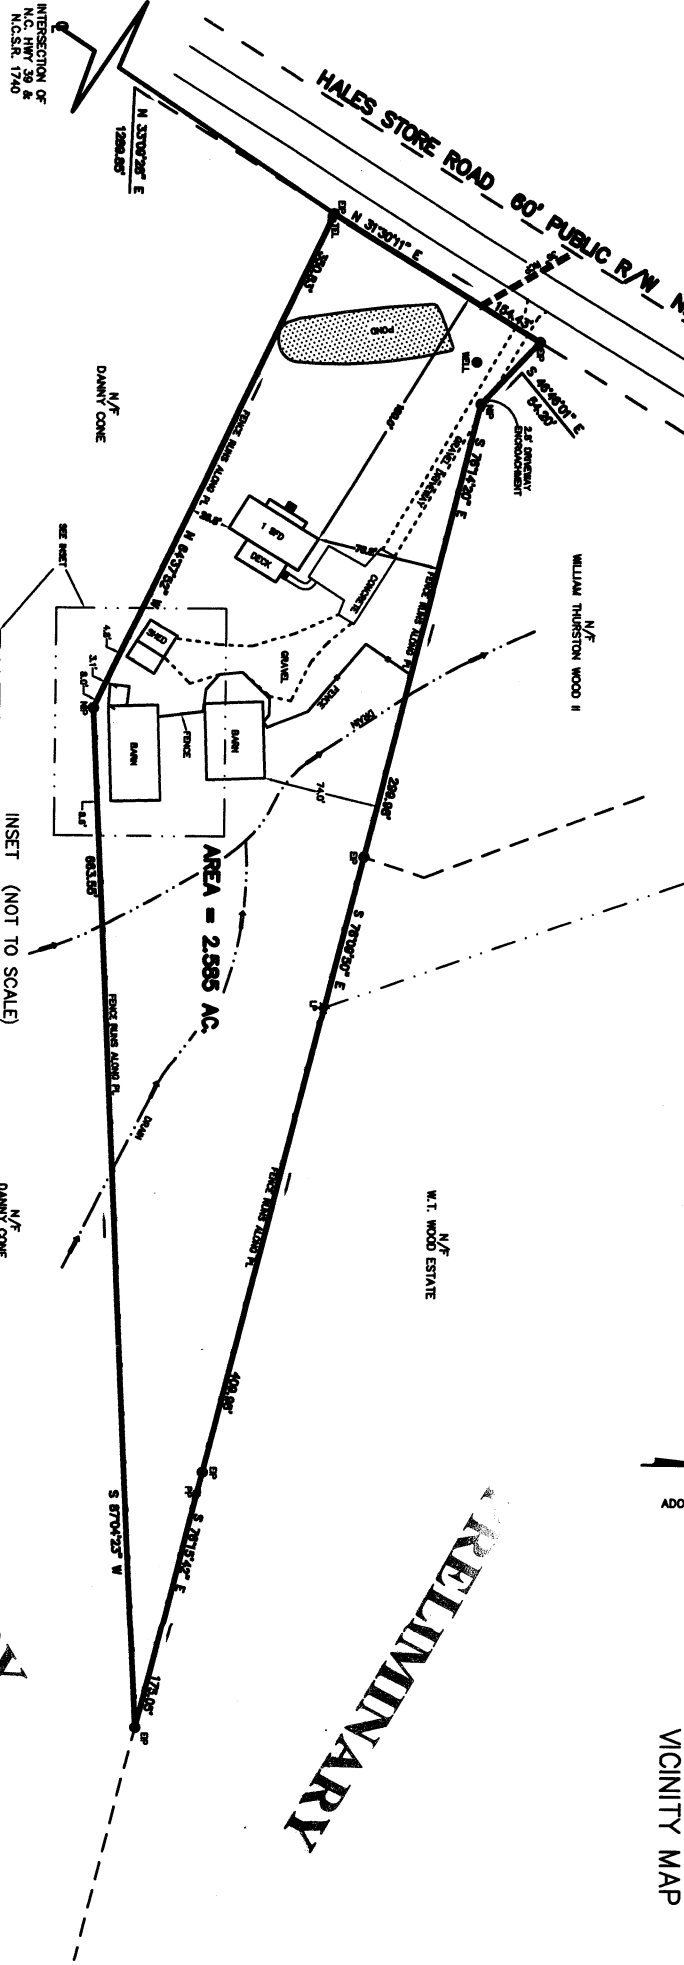

PRELIMINARY

PRELIMINARY

I, W. GRAHAM CAWTHORNE, JR., CERTIFY THAT UNDER MY DIRECTION AND SUPERVISION THIS MAP WAS DRAWN FROM AN ACTUAL FIELD SURVEY. THAT THIS MAP IS PREPARED IN ACCORDANCE WITH THE MANUAL OF PRACTICE FOR LAND SURVEYING, AS ADOPTED BY THE BOARD OF LAND SURVEYING, NORTH CAROLINA. THAT THIS PROPERTY IS FREE OF ENCUMBRANCES UNLESS NOTED ABOVE AND THE SOURCE OF INFORMATION FOR THE SURVEY IS SHOWN HEREON. WITNESS MY ORIGINAL SIGNATURE, REGISTRATION NUMBER AND SEAL THIS DAY OF _____

REGISTERED LAND SURVEYOR (12823)

W. GRAHAM CAWTHORNE, JR., REGISTERED LAND SURVEYOR, 239 EAST OWEN AVE., P.O. BOX 1253, WAKE FOREST N.C., 27588, (919) 556-3146

SURVEY FOR
JESUS TORRESS
128 HALES STORE ROAD
D.B. 1594, PAGE 614
DUINN TOWNSHIP
FRANKLIN COUNTY, NORTH CAROLINA



MAY 7, 2013

PIN # 2718-86-5111