

PRELIMINARY PLOT PLAN FOR

LILIUM HOMES

LOT 26, THE MANORS AT HARVEST VIEW

30 SERENITY WOODS TRAIL

REF: B.M. 2024, PAGE 152

FRANKLINTON TOWNSHIP


FRANKLIN COUNTY, NORTH CAROLINA

MARCH 5, 2025


ZONED RSL



SCALE 1"=50'

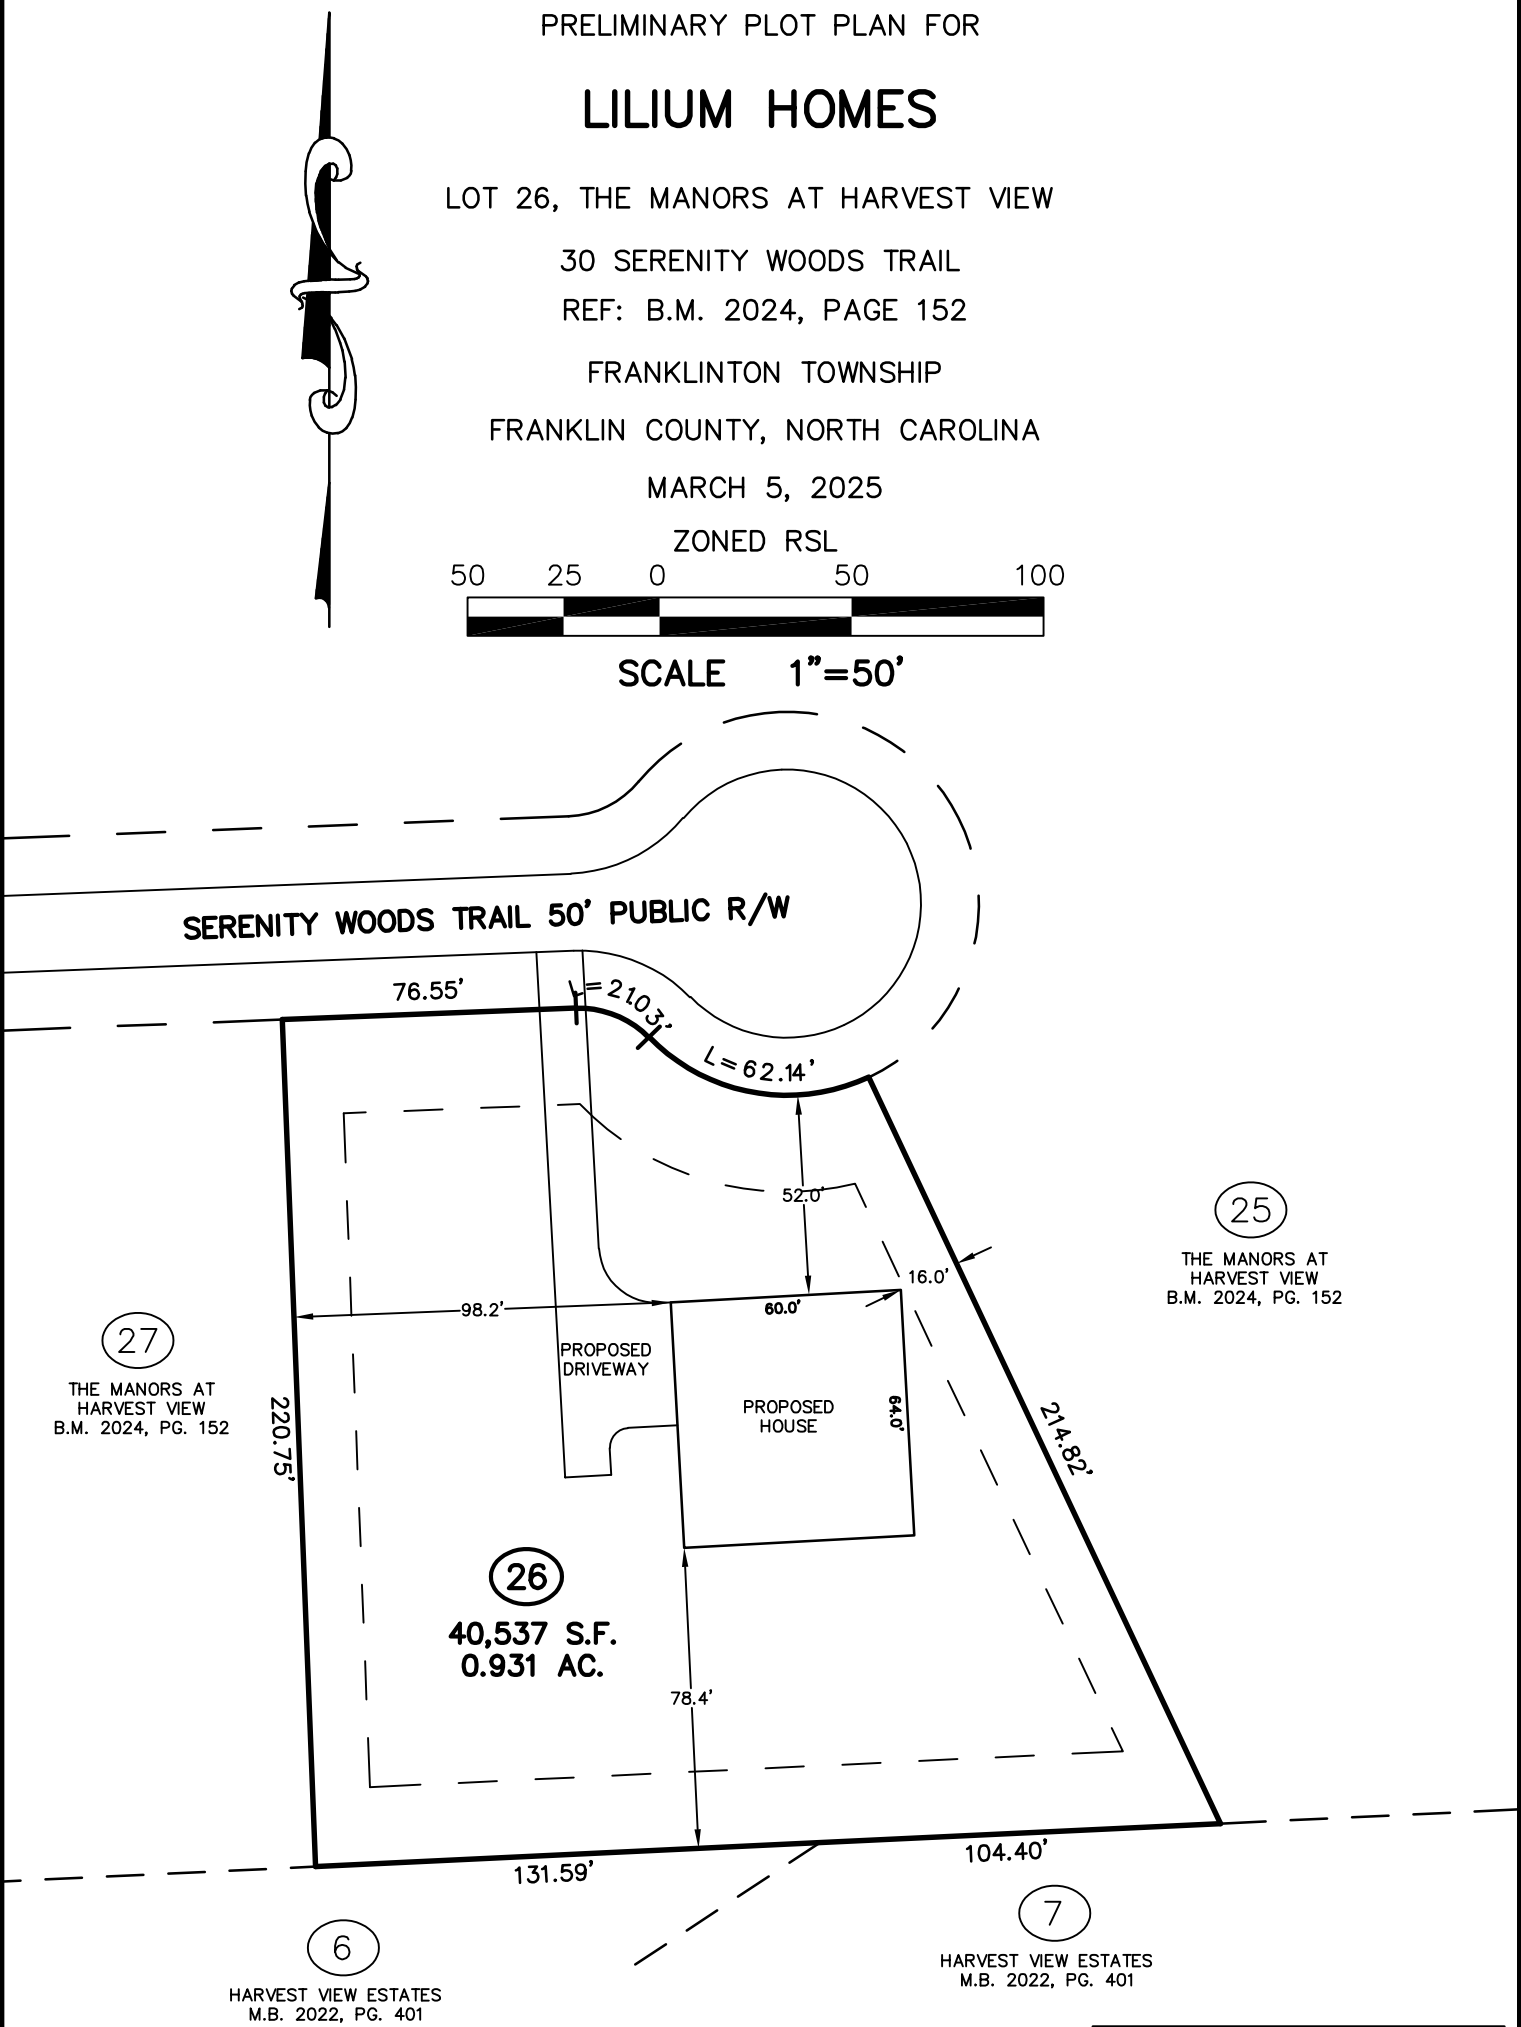

THIS SURVEYOR DOES NOT
WARRANTY THE ACCURACY
OF ARCHITECTURAL DIMENSIONS.
THEY ARE TO BE VERIFIED BY
THE CONTRACTOR.

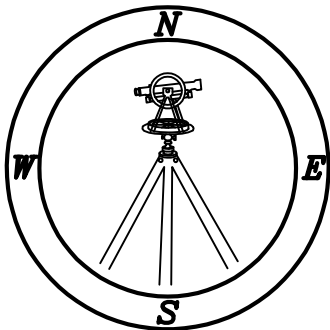

CMP

Professional Land Surveyors
C-1525

333 S. White Street
Post Office Box 1253
Wake Forest, N.C. 27588
(919)556-3148

NOTES:
-THIS PLAN DOES NOT REFLECT AN
ACTUAL SURVEY. IT IS A PRELIMINARY
PLAN AND SHOULD BE USED FOR ITS
INTENDED PURPOSE ONLY.
-NOT FOR RECORDATION, CONVEYANCES,
OR SALES.