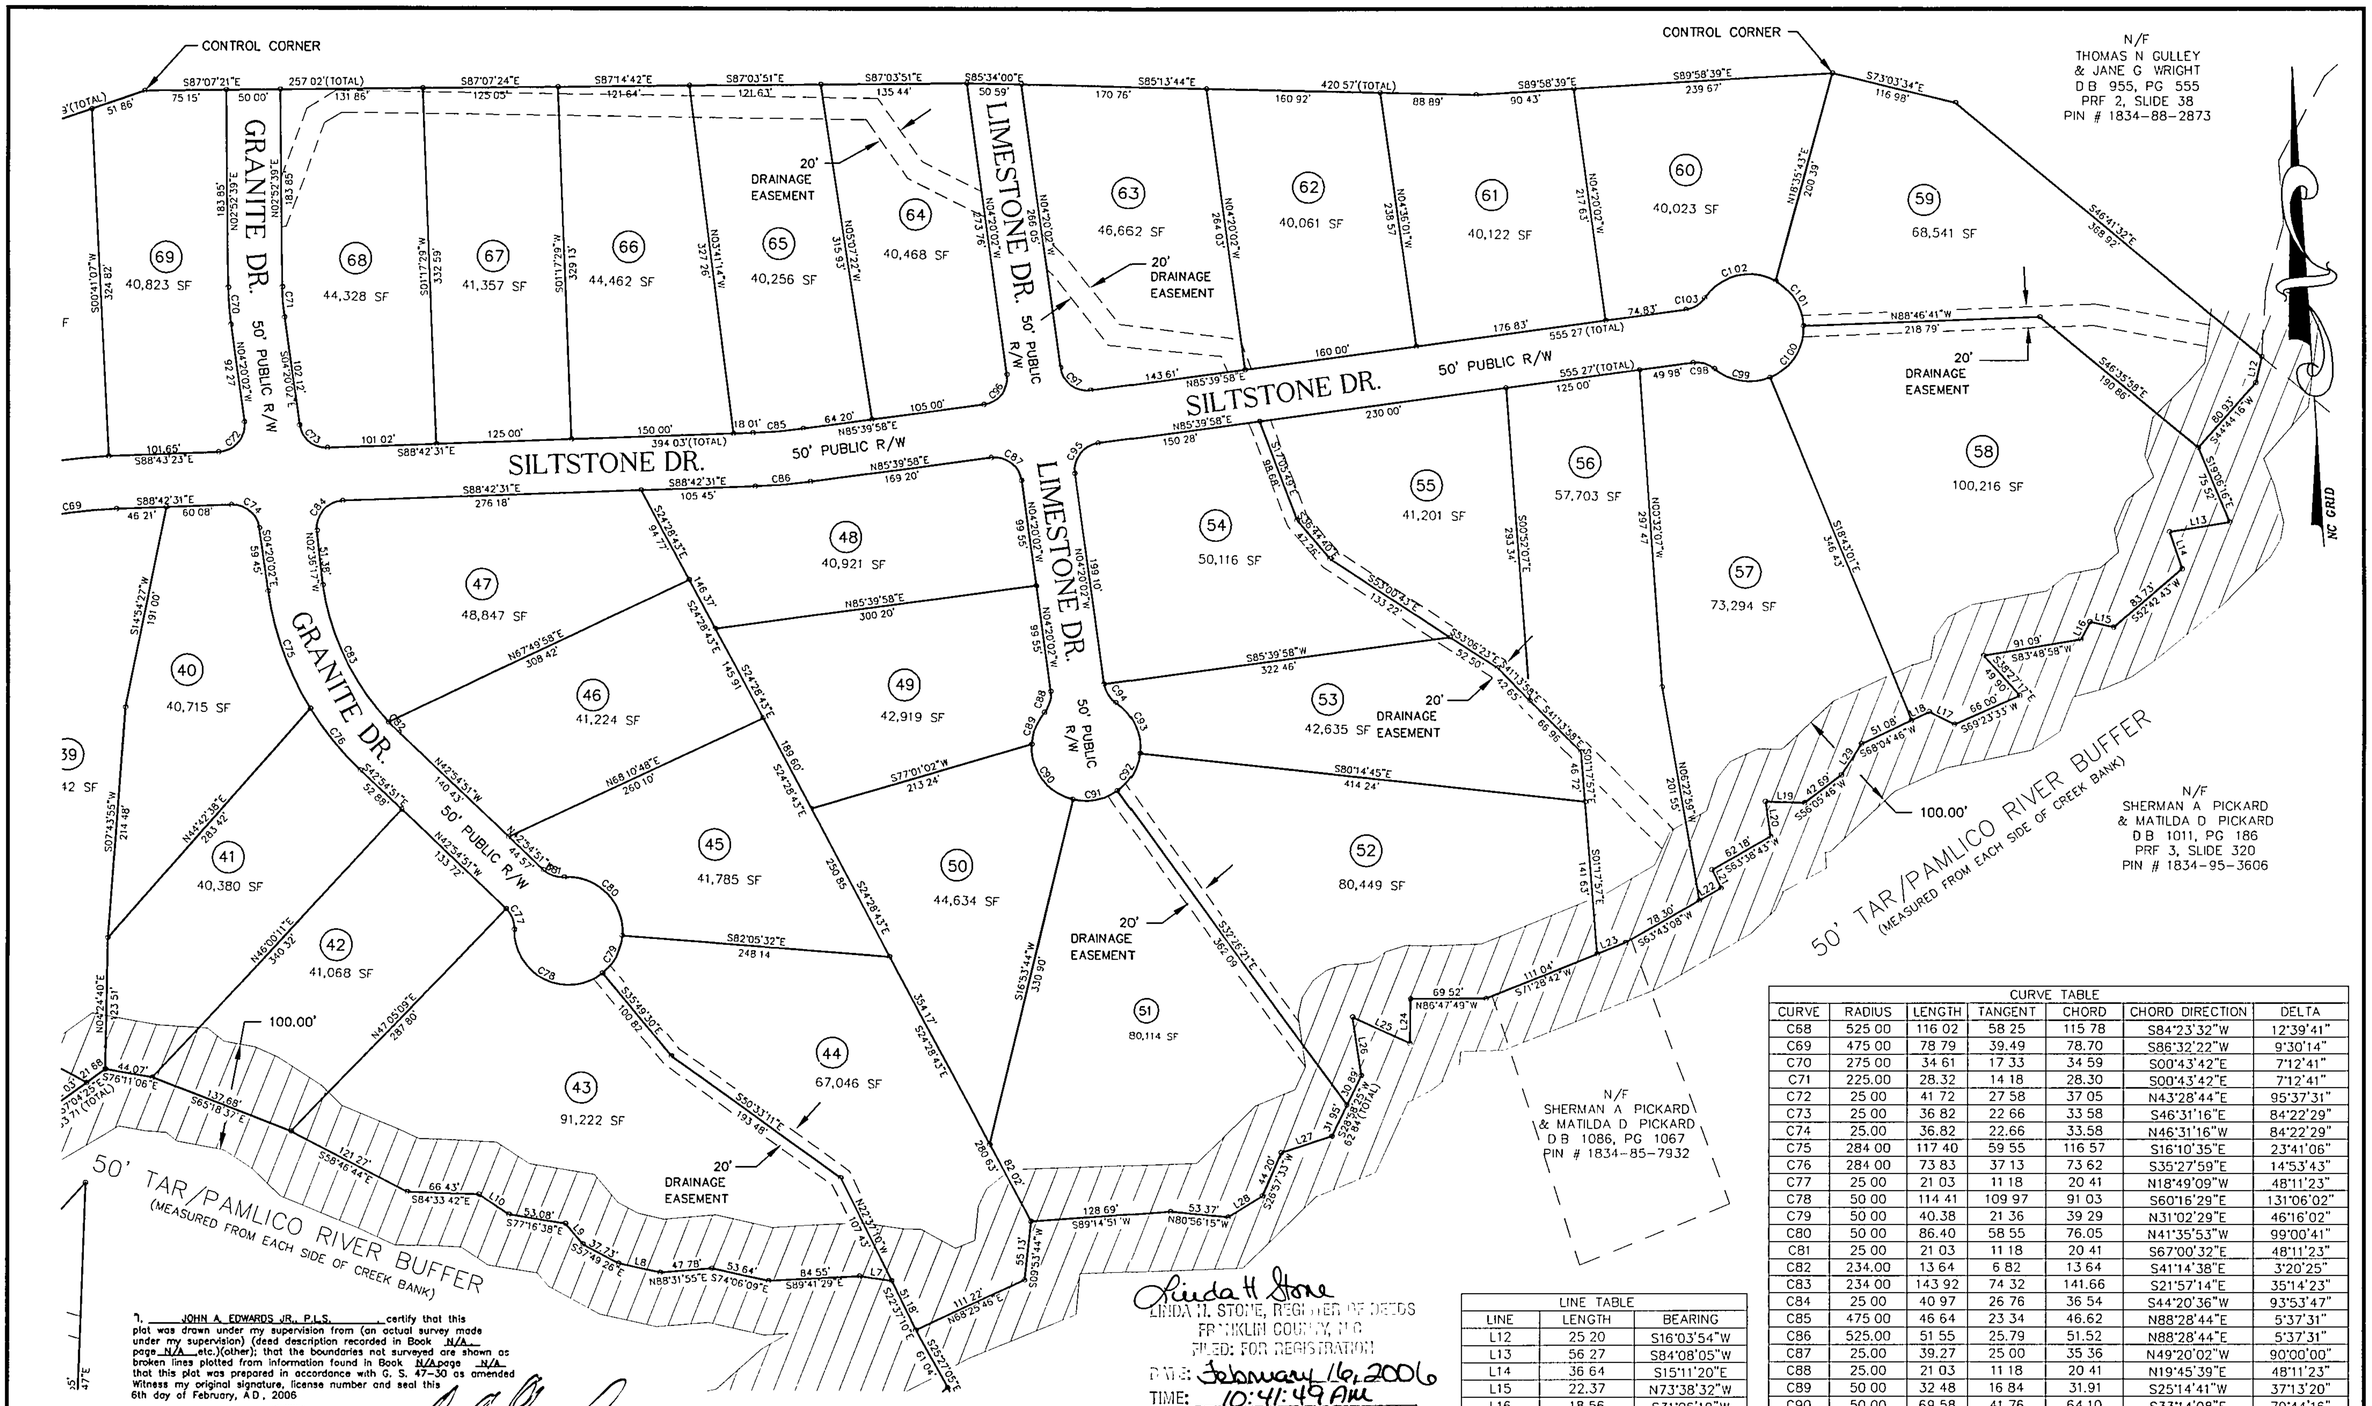

CURVE TABLE						
CURVE	RADIUS	LENGTH	TANGENT	CHORD	CHORD DIRECTION	DELTA
C68	525 00	116 02	58 25	115 78	S84°23'32"W	12°39'41"
C69	475 00	78 79	39.49	78.70	S86°32'22"W	9°30'14"
C70	275 00	34 61	17 33	34 59	S00°43'42"E	7°12'41"
C71	225.00	28.32	14 18	28.30	S00°43'42"E	7°12'41"
C72	25 00	41 72	27 58	37 05	N43°28'44"E	95°37'31"
C73	25 00	36 82	22 66	33 58	S46°31'16"E	84°22'29"
C74	25.00	36.82	22.66	33.58	N46°31'16"W	84°22'29"
C75	284 00	117 40	59 55	116 57	S16°10'35"E	23°41'06"
C76	284 00	73 83	37 13	73 62	S35°27'59"E	14°53'43"
C77	25 00	21 03	11 18	20 41	N18°49'09"W	48°11'23"
C78	50 00	114 41	109 97	91 03	S60°16'29"E	131°06'02"
C79	50 00	40.38	21 36	39 29	N31°02'29"E	46°16'02"
C80	50 00	86.40	58 55	76.05	N41°35'53"W	99°00'41"
C81	25 00	21 03	11 18	20 41	S67°00'32"E	48°11'23"
C82	234.00	13 64	6 82	13 64	S41°14'38"E	3°20'25"
C83	234 00	143 92	74 32	141.66	S21°57'14"E	35°14'23"
C84	25 00	40 97	26 76	36 54	S44°20'36"W	93°53'47"
C85	475 00	46 64	23 34	46.62	N88°28'44"E	5°37'31"
C86	525.00	51 55	25.79	51.52	N88°28'44"E	5°37'31"
C87	25.00	39.27	25 00	35 36	N49°20'02"W	90°00'00"
C88	25.00	21 03	11 18	20 41	N19°45'39"E	48°11'23"
C89	50 00	32 48	16 84	31.91	S25°14'41"W	37°13'20"
C90	50 00	69 58	41.76	64 10	S33°14'08"E	79°44'16"
C91	50.00	43.05	22.96	41.73	N82°13'42"E	49°20'05"
C92	50 00	41 72	22 16	40 52	N33°39'27"E	47°48'24"
C93	50.00	54.35	30.21	51.71	N21°23'05"W	62°16'40"
C94	25 00	21 03	11 18	20 41	S28°25'43"E	48°11'23"
C95	25.00	39.27	25 00	35 36	S40°39'58"W	90°00'00"
C96	25 00	39 27	25 00	35 36	N40°39'58"E	90°00'00"
C97	25 00	39 27	25 00	35 36	S49°20'02"E	90°00'00"
C98	25 00	21 03	11 18	20 41	N70°14'21"W	48°11'23"
C99	50.00	54.60	30 38	51.93	S77°25'50"E	62°34'22"
C100	50.00	61.14	35 05	57.40	N36°15'09"E	70°03'40"
C101	50 00	50 99	27 96	48 81	N27°59'26"W	58°25'30"
C102	50.00	74 46	46 07	67 76	S80°08'12"W	85°19'14"
C103	25 00	21 03	11 18	20 41	N61°34'17"E	48°11'23"

LINE TABLE		
LINE	LENGTH	BEARING
L12	25 20	S16°03'54"W
L13	56 27	S84°08'05"W
L14	36 64	S15°11'20"E
L15	22.37	N73°38'32"W
L16	18 56	S31°05'19"W
L17	26 20	N59°58'46"W
L18	18.19	S68°04'46"W
L19	36 21	N84°43'09"W
L20	32.65	S04°24'47"E
L21	19 04	S22°14'01"E
L22	22 97	S63°43'08"W
L23	28.23	S71°28'42"W
L24	41 53	S04°45'45"W
L25	58 32	N61°37'48"W
L26	55 66	S04°52'12"E
L27	49 53	S75°12'39"W
L28	37 59	S61°18'04"W
L29	34 34	S36°08'30"W

I, JOHN A. EDWARDS JR., P.L.S., certify that this plot was drawn under my supervision from (an actual survey made under my supervision) (deed description recorded in Book N/A, page N/A etc.)(other); that the boundaries not surveyed are shown as broken lines plotted from information found in Book N/A page N/A that this plot was prepared in accordance with G. S. 47-30 as amended Witness my original signature, license number and seal this 6th day of February, A.D., 2006

Seal or Stamp

NORTH CAROLINA PROFESSIONAL SEAL L-2776 LAND SURVEYOR JOHN A. EDWARDS, JR.

Surveyor

L-2776
License Number

Linda H Stone
LINDA H. STONE, REGISTER OF DEEDS
FRANKLIN COUNTY, N.C.
FILED: FOR REGISTRATION
DATE: February 16, 2006
TIME: 10:41:49 AM
BOOK: 2006
PAGE: 36 A-E
By: Brenda L Smith Deputy

GRAPHIC SCALE

100 0 50 100 200 400

(IN FEET)
1 inch = 100 ft

RECORDED IN MAP BOOK 2006, PAGE 36-E FRANKLIN COUNTY REGISTRY

DATE	REVISION	BY

JOHN A. EDWARDS & COMPANY
Consulting Engineers
333 Wade Ave, Raleigh, NC 27605
Phone (919) 828-4428
FAX (919) 828-4711
E-mail info@jaeco.com

SCALE: 1" = 100'	DATE: 2/6/06
FLD. BK. & PAGE	DRAWN BY: JRC
FILE NO:	CHECKED BY: JAE, JR.

STONERIDGE SUBDIVISION

YOUNGSVILLE TOWNSHIP FRANKLIN COUNTY NORTH CAROLINA

FINAL PLAT

SHEET 5 OF 5

Book 2006 Page 36-E 2-16-06