


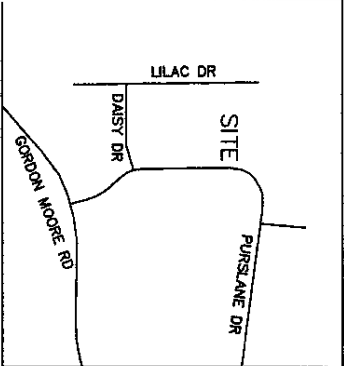


VICINITY MAP N.T.S.

ADDRESS : 190 PURSLANE DRIVE
DB N/A PG N/A
PIN : 1845-07-9166
TOWNSHIP : FRANKLIN
COUNTY : FRANKLIN
ZONING : R-30

I CERTIFY THAT THIS MAP WAS DRAWN FROM AN ACTUAL
FIELD SURVEY PERFORMED UNDER MY DIRECTION AND
SUPERVISION. (REFERENCE BM 2024 PG 198-199) THIS
MAP IS NOT INTENDED TO MEET GS 47-30 STANDARDS.

John B. Lowdermilk
JOHN B. LOWDERMILK, PLS L-4829

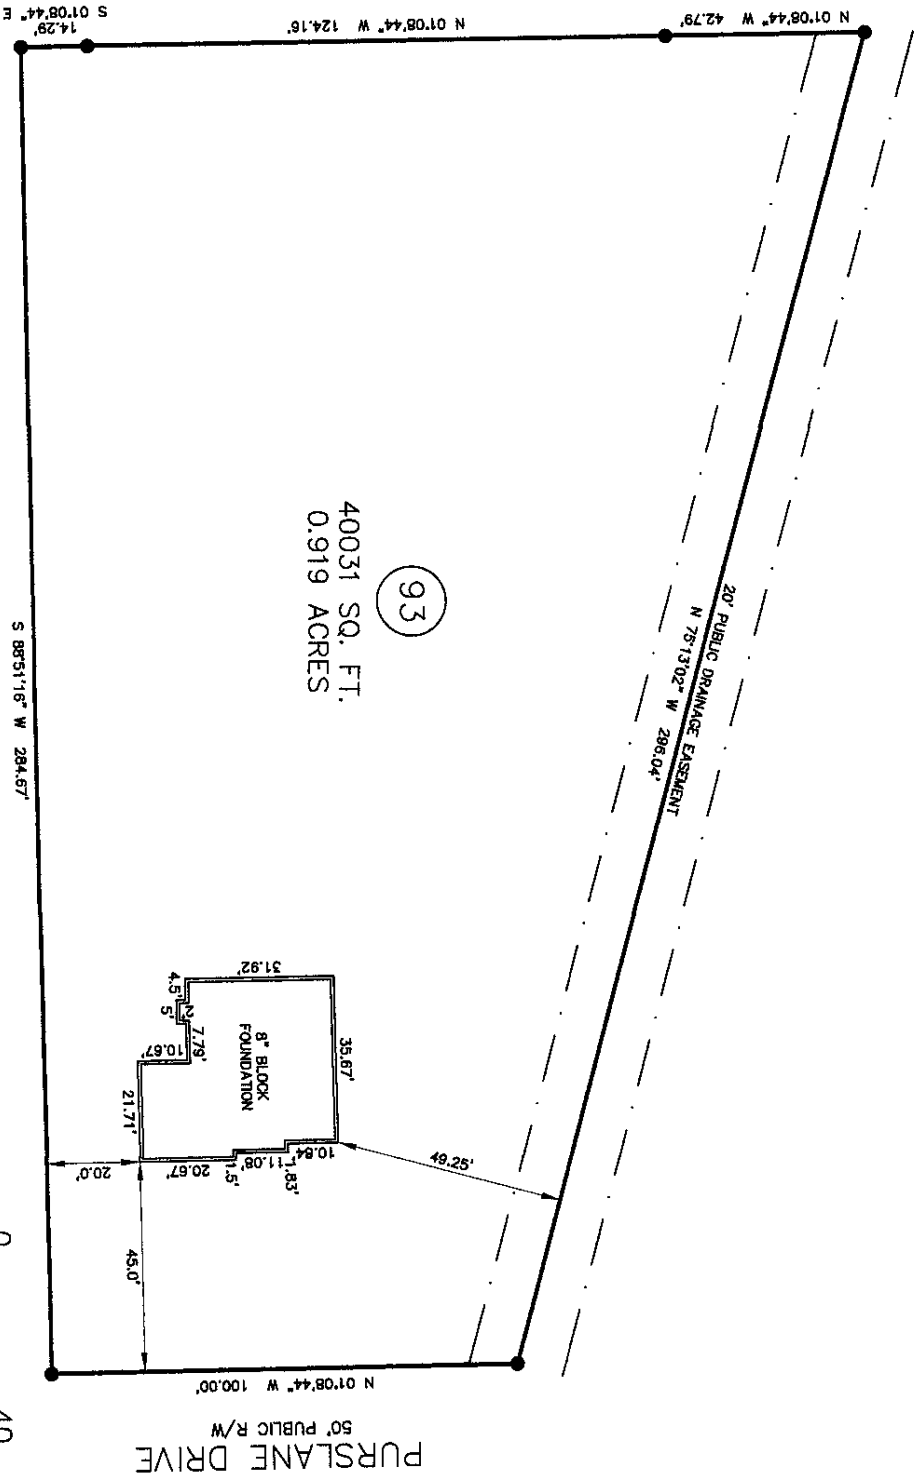

SETBACKS
FRONT - 30'
REAR - 25'
SIDE - 10'

LEGEND
IPF - IRON PIPE FOUND ●
IPF - IRON PIPE SET ○
PROPERTY LINE ———
SIGHT TRIANGLE ———
EASEMENT - - - - -



FOUNDATION SURVEY-LOT 93 WOODLAND PARK II PHASE 3		
PREPARED BY: JOHN LOWDERMILK, PLS 7310 COVERED BRIDGE RD WENDELL, NC 27591 919 810-6406		
Scale: 1"=40'	Date: 03/15/26	LT:
Drawn:	Checked:	Job: