


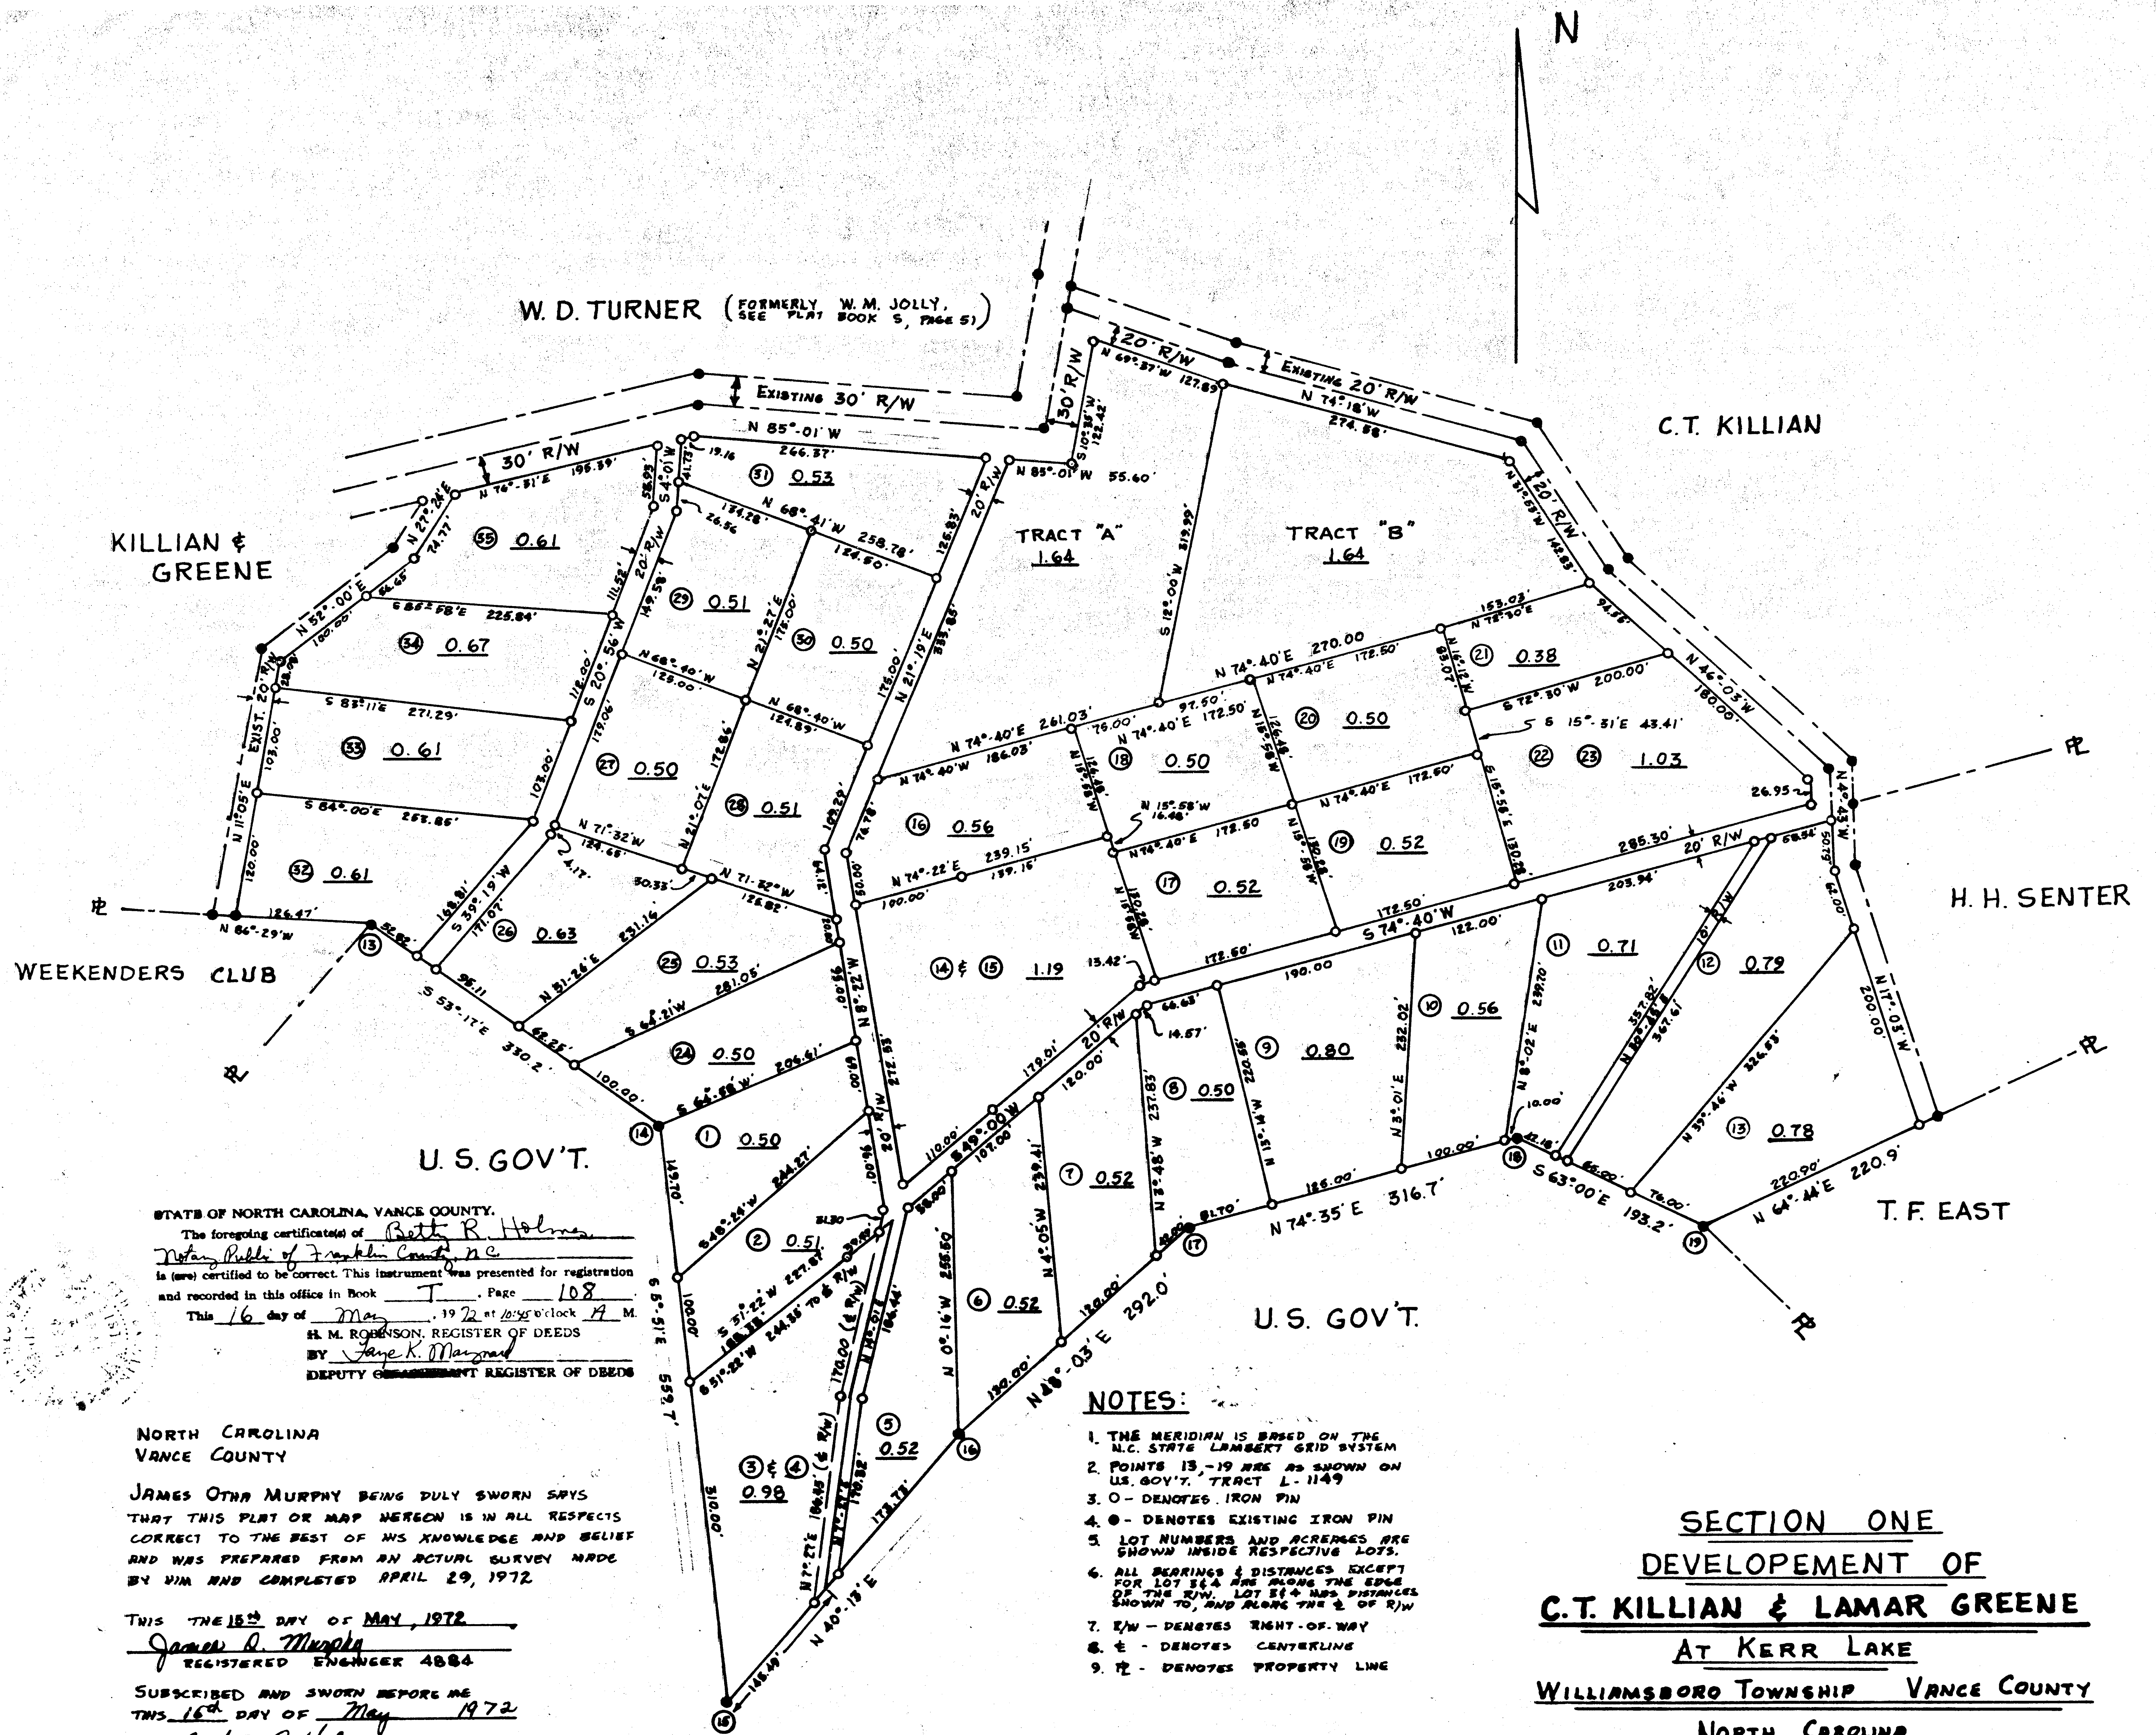

STATE OF NORTH CAROLINA, VANCE COUNTY.
 The foregoing certificate(s) of Betty R. Holmes
Notary Public of Franklin County, N.C.
 is (are) certified to be correct. This instrument was presented for registration
 and recorded in this office in Book T, Page 108
 This 16 day of May, 1972 at 10:45 o'clock A. M.
H. M. ROBINSON, REGISTER OF DEEDS
 BY Jane K. Maynard
 DEPUTY CLERK/REGISTER OF DEEDS

NORTH CAROLINA
 VANCE COUNTY
 JAMES OTHA MURPHY BEING DULY SWORN SAYS
 THAT THIS PLAT OR MAP HEREON IS IN ALL RESPECTS
 CORRECT TO THE BEST OF HIS KNOWLEDGE AND BELIEF
 AND WAS PREPARED FROM AN ACTUAL SURVEY MADE
 BY HIM AND COMPLETED APRIL 29, 1972
 THIS THE 15th DAY OF MAY, 1972
James O. Murphy
 REGISTERED ENGINEER 4884
 SUBSCRIBED AND SWORN BEFORE ME
 THIS 15th DAY OF May, 1972
Betty R. Holmes
 NOTARY PUBLIC
 MY COMMISSION EXPIRES 30 April 1975

- NOTES:
1. THE MERIDIAN IS BASED ON THE N.C. STATE LAMBERT GRID SYSTEM
 2. POINTS 13-19 ARE AS SHOWN ON U.S. GOV'T. TRACT L-1149
 3. O - DENOTES IRON PIN
 4. ● - DENOTES EXISTING IRON PIN
 5. LOT NUMBERS AND ACRES ARE SHOWN INSIDE RESPECTIVE LOTS.
 6. ALL BEARINGS & DISTANCES EXCEPT FOR LOT 34 ARE ALONG THE SPES OF THE R/W. LOT 34 HAS DISTANCES SHOWN TO, AND ALONG THE 2 OF R/W
 7. R/W - DENOTES RIGHT-OF-WAY
 8. E - DENOTES CENTERLINE
 9. PL - DENOTES PROPERTY LINE

SECTION ONE
 DEVELOPEMENT OF
 C.T. KILLIAN & LAMAR GREENE
 AT KERR LAKE
 WILLIAMSBORO TOWNSHIP VANCE COUNTY
 NORTH CAROLINA
 SURVEYED: 4-29-72 SCALE: 1"=100'