



NORTH CAROLINA, DURHAM COUNTY  
J. WATTS COPLEY, being duly sworn  
deposes and says he is a registered land surveyor liv-  
ing in Durham, North Carolina; that the attached map  
is a true and correct copy of the original map  
of N. C. BOARD OF MENTAL HEALTH  
is in all respects  
correct according to the best of his knowledge and  
belief and was prepared by him from an actual survey  
of him made on the 2 day of FEB  
1976 and that on said date the variation of the  
magnetic needle was 5° 23' WEST  
J. Watts Copley  
Registered Land Surveyor  
Subscribed and sworn to before me this 2  
day of February, 1976  
My commission expires 7-30-76  
Notary Public

STATE OF NORTH CAROLINA, GRANVILLE COUNTY  
This foregoing certificate of J. Watts Copley, a Notary Public  
of Granville County, N. C.  
is certified to be correct.  
This instrument was presented for registra-  
tion and filed in this office in Book 6,  
Page 18.  
This 25th day of February, 1976  
at 2:55 o'clock P. M.  
H. S. Marshall  
Register of Deeds

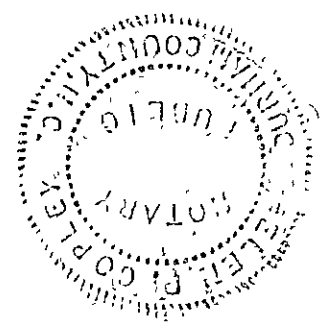

I, J. WATTS COPLEY, do hereby certify that  
there are no new streets or roads and no change  
in location of any existing street or road shown  
on this plat; that all streets and roads shown on  
this plat are in the State Highway system and are  
now being maintained by the State Highway  
Department.  
This 2 day of Feb 1976  
J. Watts Copley  
Registered Land Surveyor

GRANVILLE COUNTY BOARD OF EDUCATION

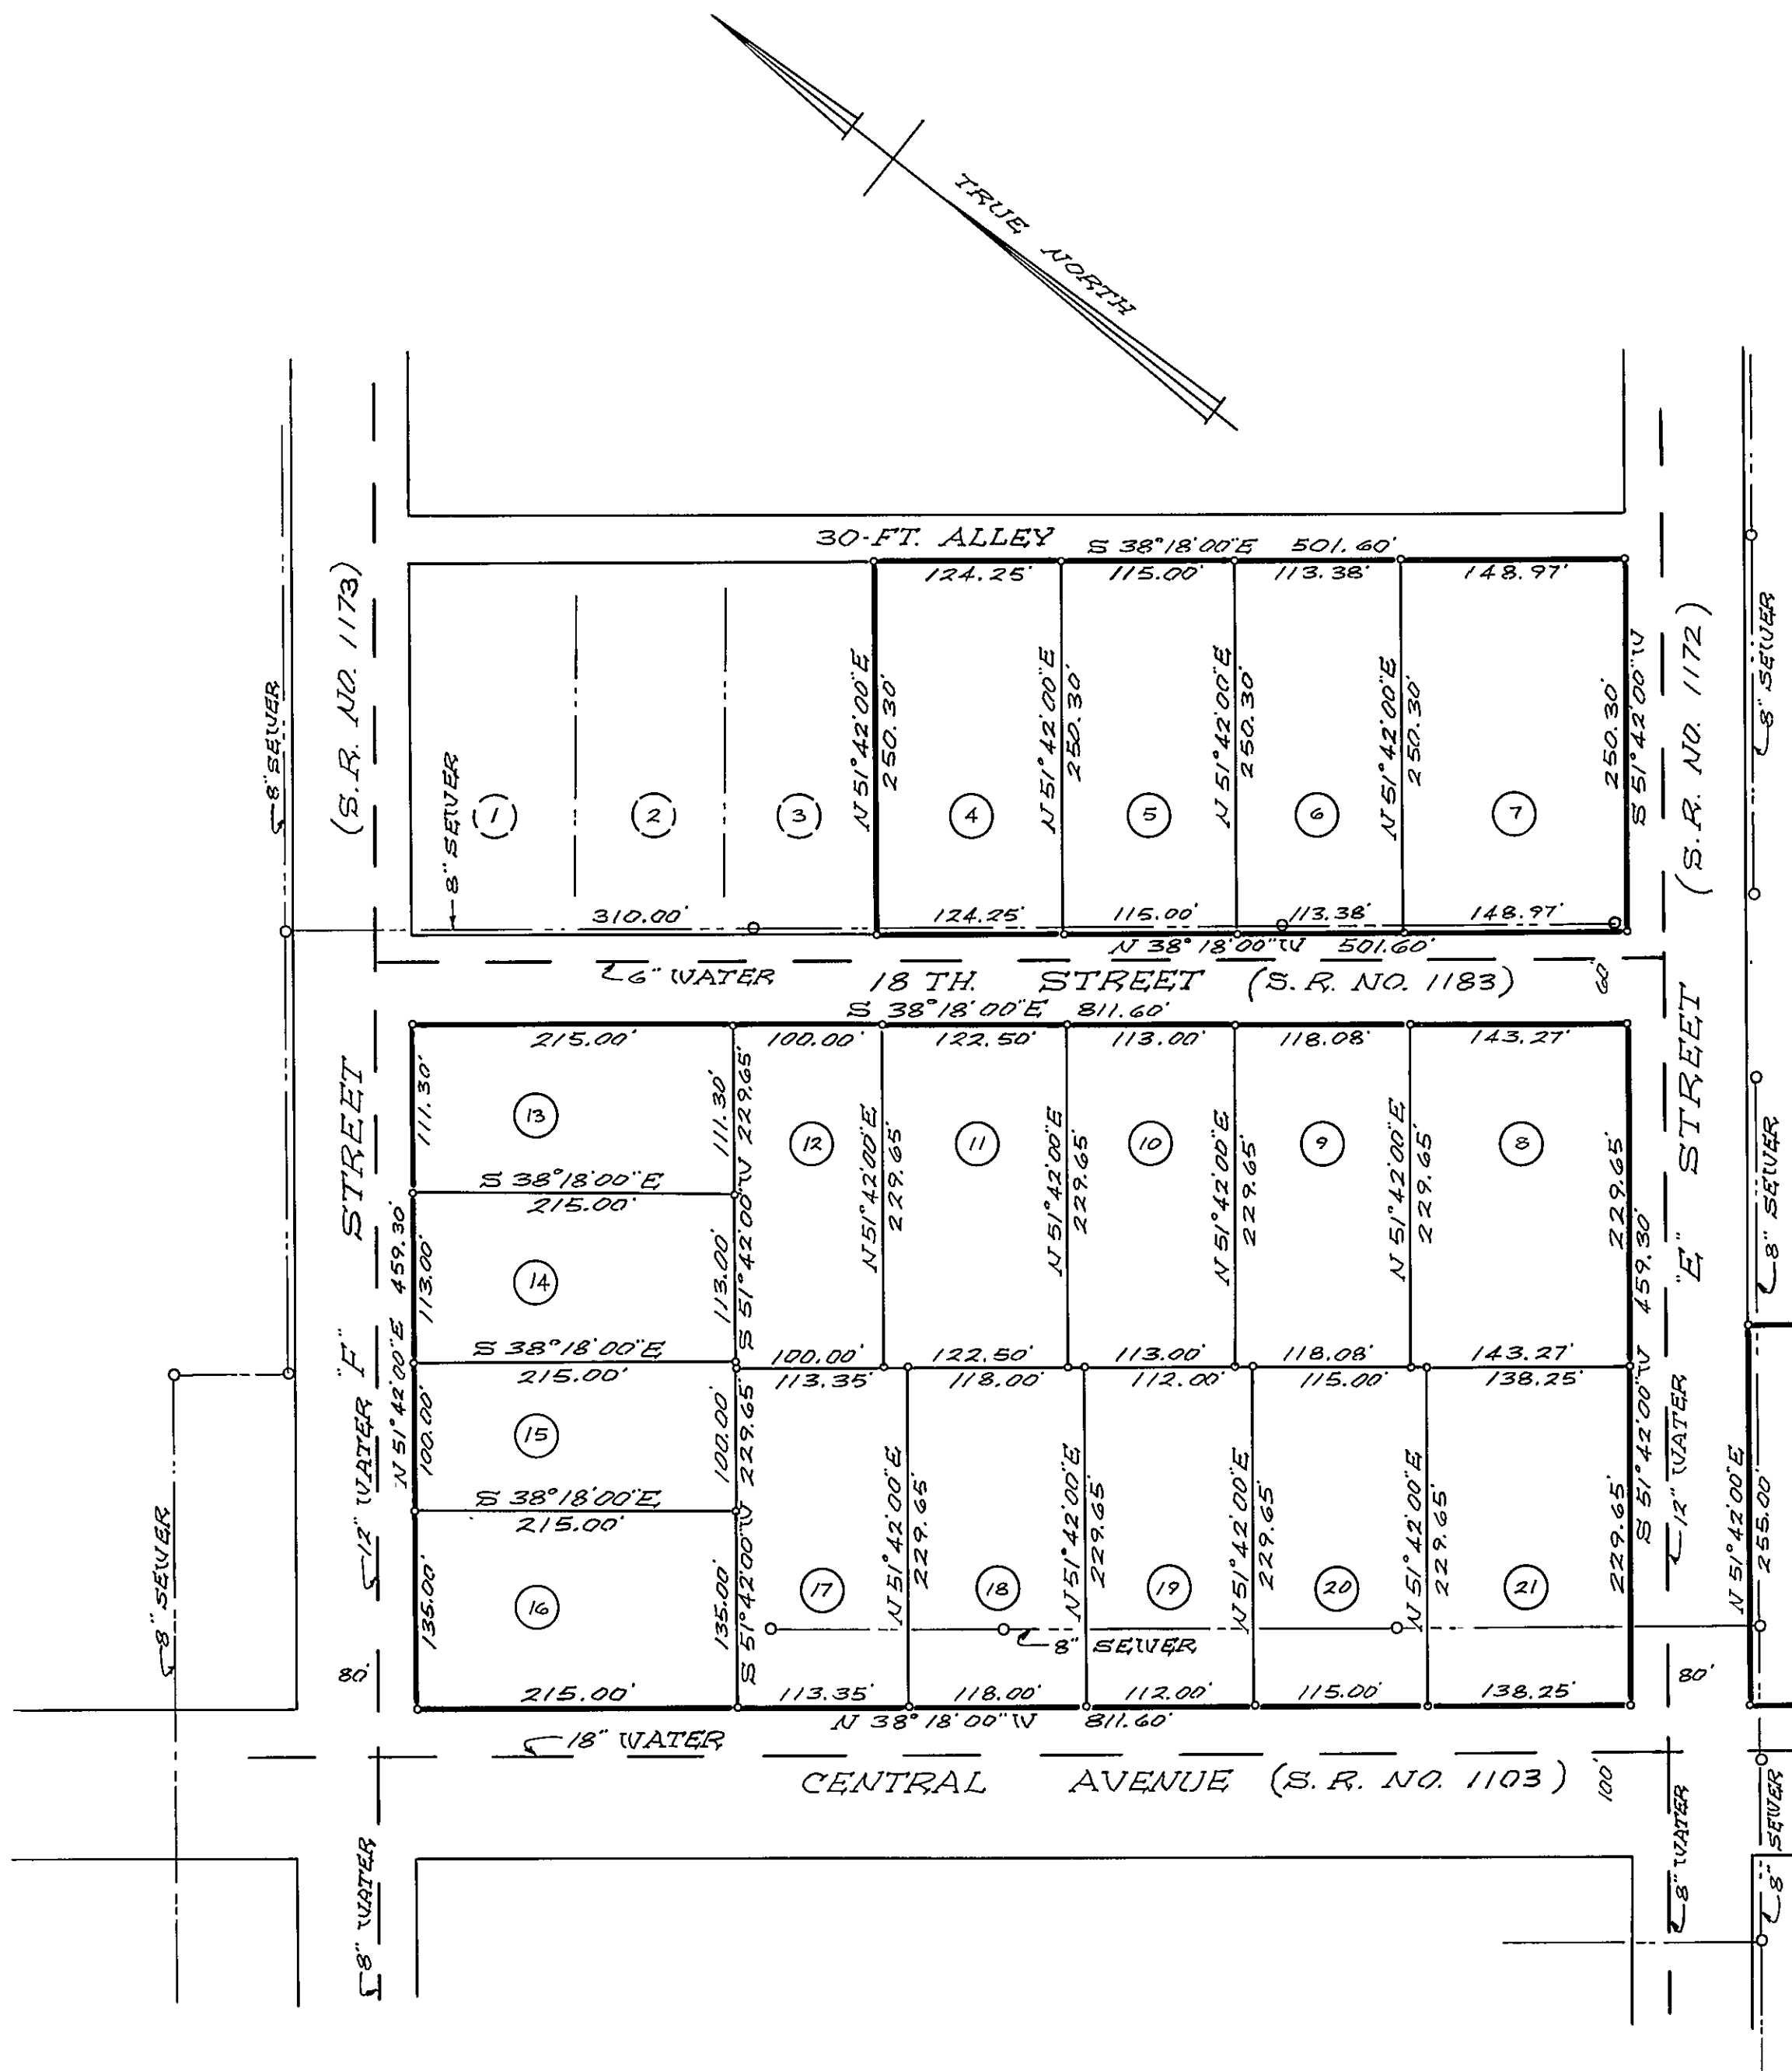

NOTE: RIGHT OF INGRESS AND EGRESS IS RESERVED  
ON 12.5 FEET EACH SIDE OF SEWER AND WATER  
LINES. NO BUILDINGS CAN BE CONSTRUCTED  
OVER SAME.

|             |   |              |                    |
|-------------|---|--------------|--------------------|
| REFERENCES: | J. WATTS COPLEY, LAND SURVEYOR<br>DURHAM, NORTH CAROLINA                                              |              |                    |
|             | PROPERTY OF<br>NORTH CAROLINA<br>BOARD OF MENTAL HEALTH<br>DUTCVILLE TOWNSHIP, GRANVILLE COUNTY, N.C. |              |                    |
|             | SCALE: 1" = 100'                                                                                      | DATE: 2-2-76 | DRAWN BY: R. C. B. |
|             | JOB NO.<br>7509                                                                                       |              |                    |